



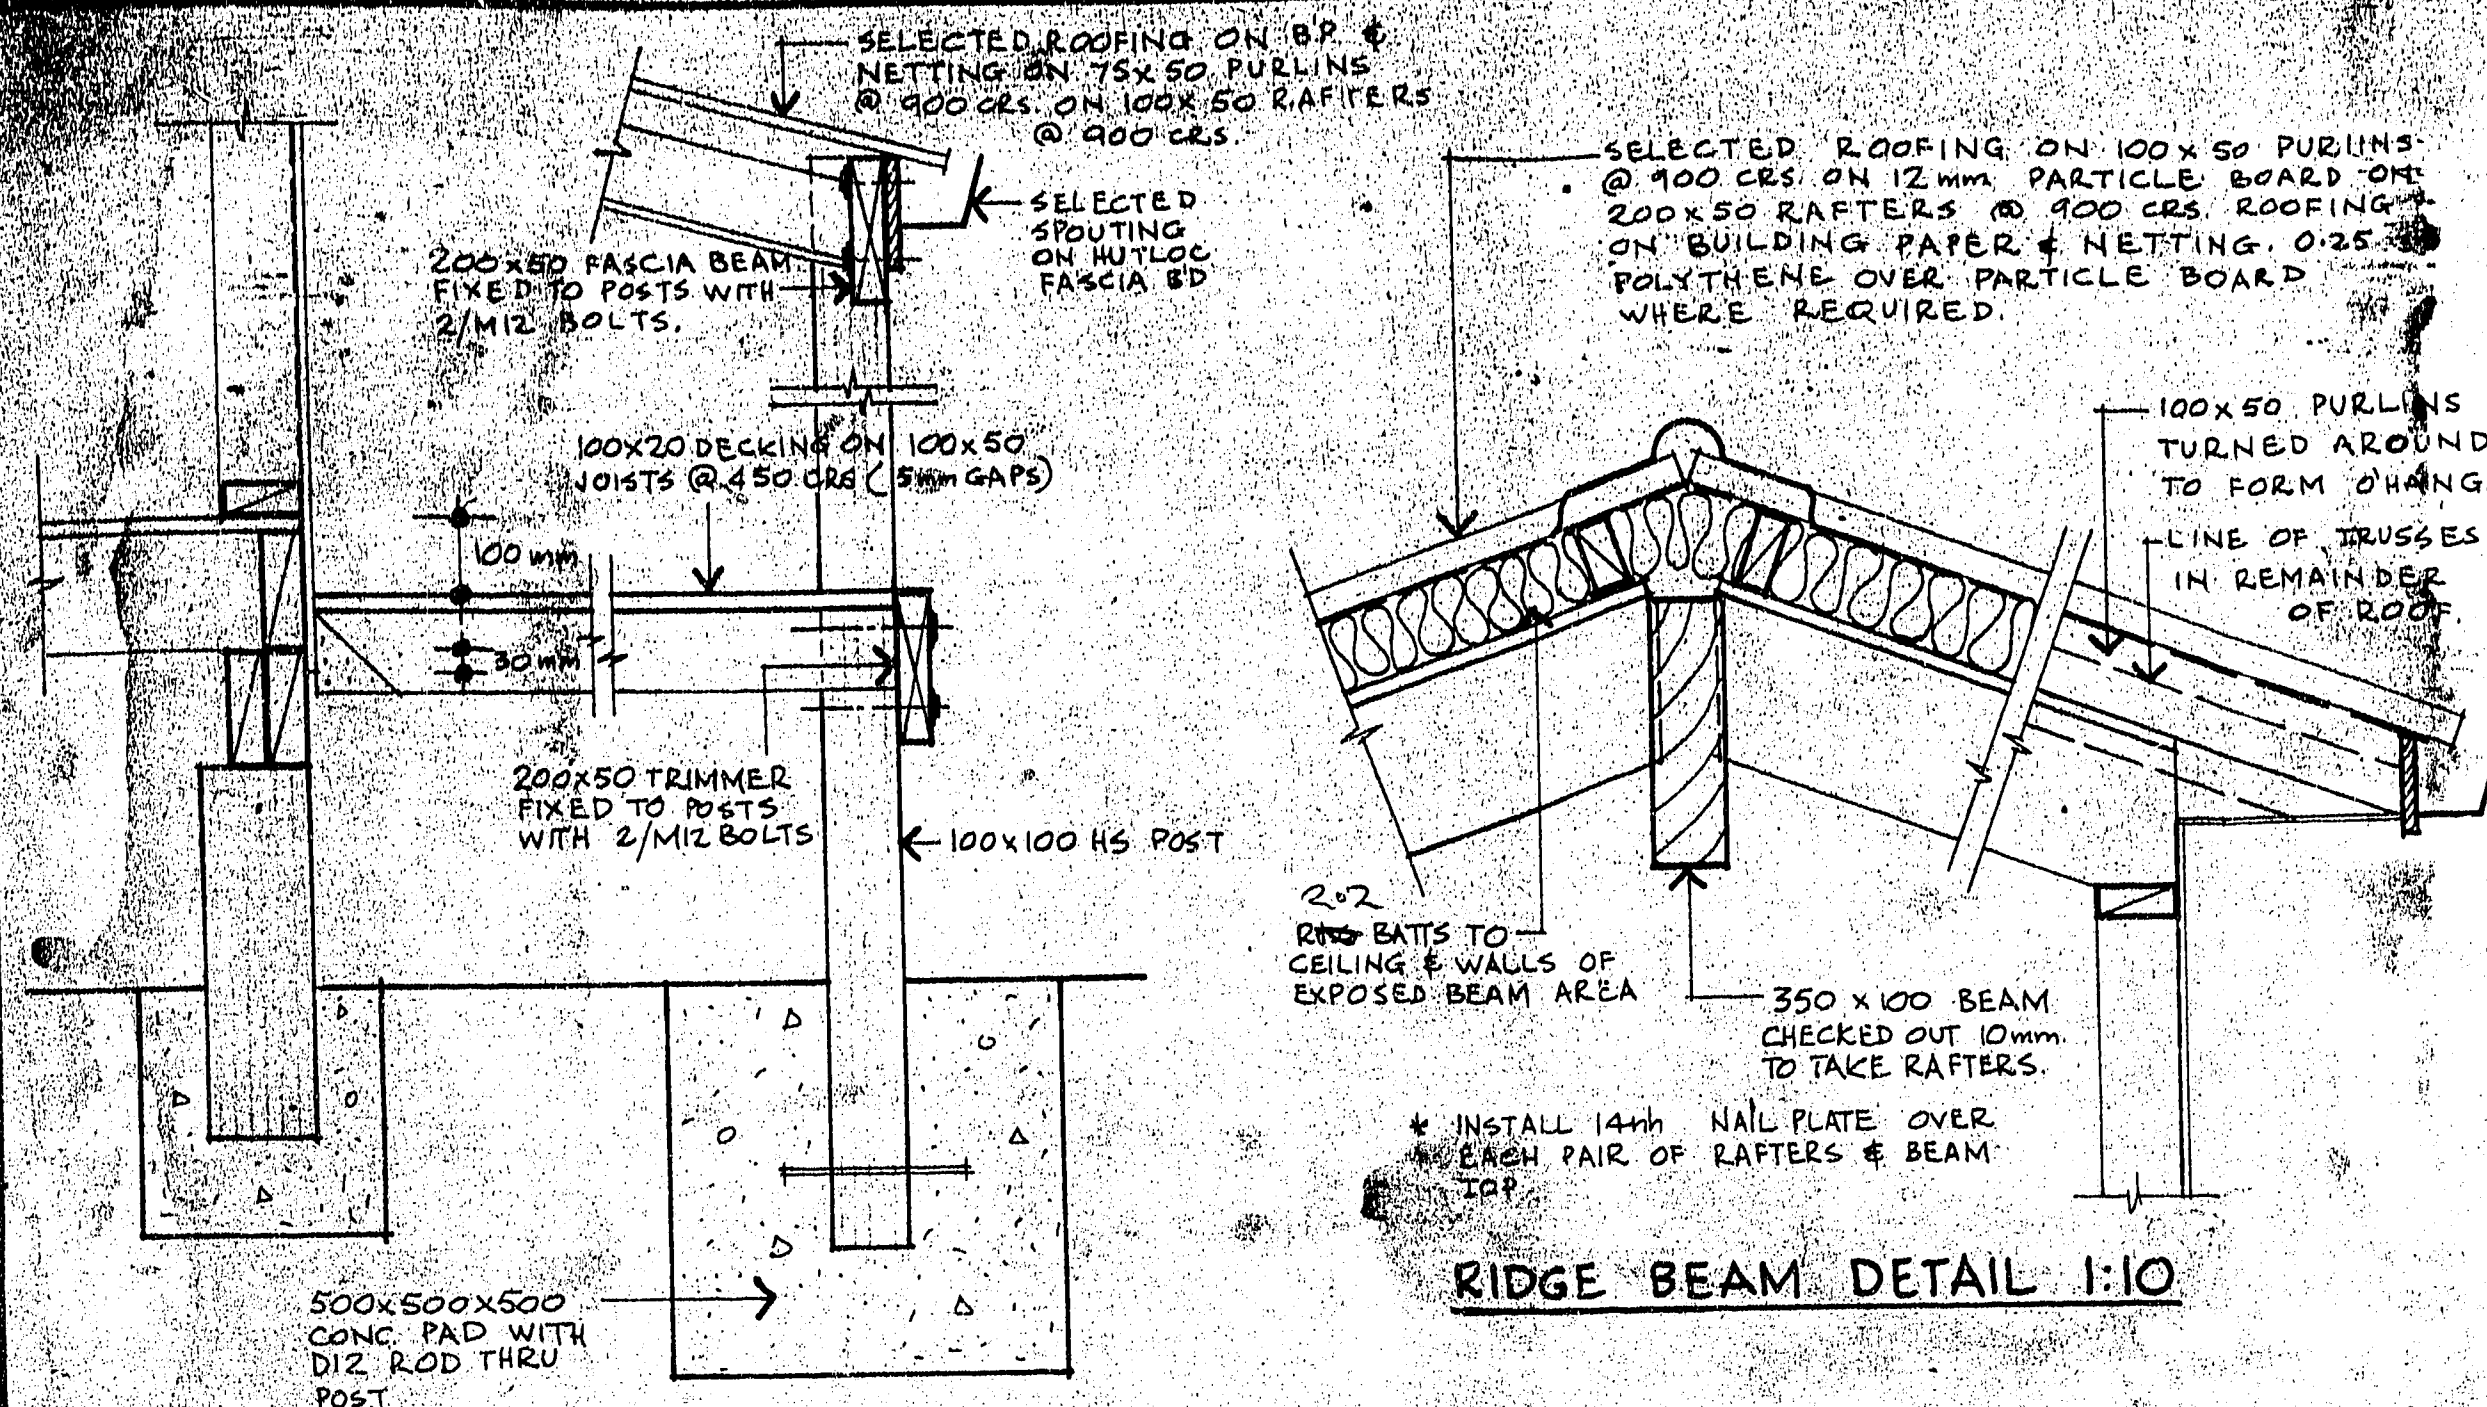

TIMBER DECK DETAIL 1:10

RIDGE BEAM DETAIL 1:10

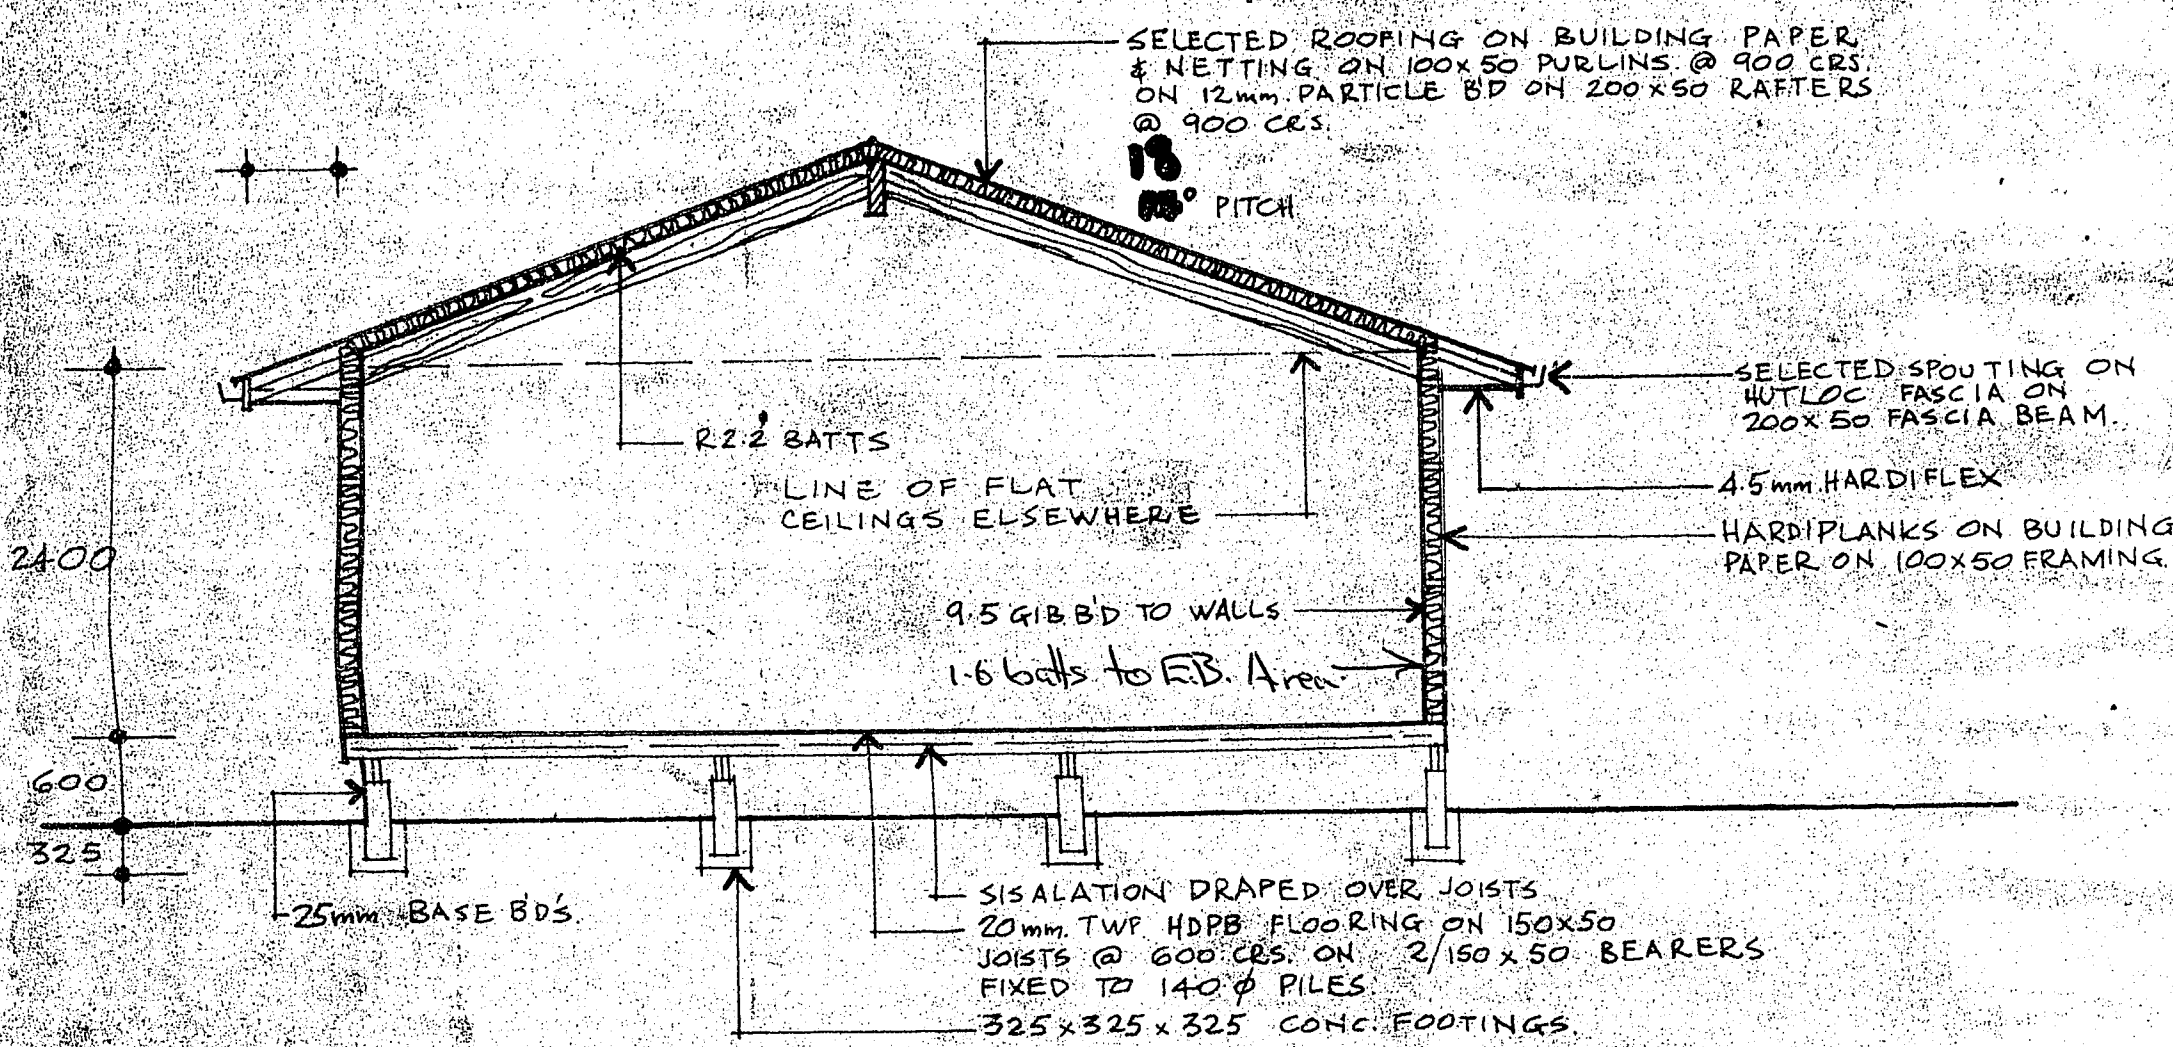

CROSS SECTION 1:50

PROPOSED RESIDENCE FOR:

HORIZON HOMES LTD


PO BOX 2347 Stortford Lodge Hastings Telephone (070) 83 178.

THIS DRAWING IS THE COPYRIGHT OF HORIZON HOMES LTD

FOUNDATION PLAN for SETTLER IV REV.


Scale 1:100

- O - ORDINARY PILES
- - ANCHOR PILES
- 2m MAX SPAN OF BEARERS
- PILES @ EQUAL CRS.

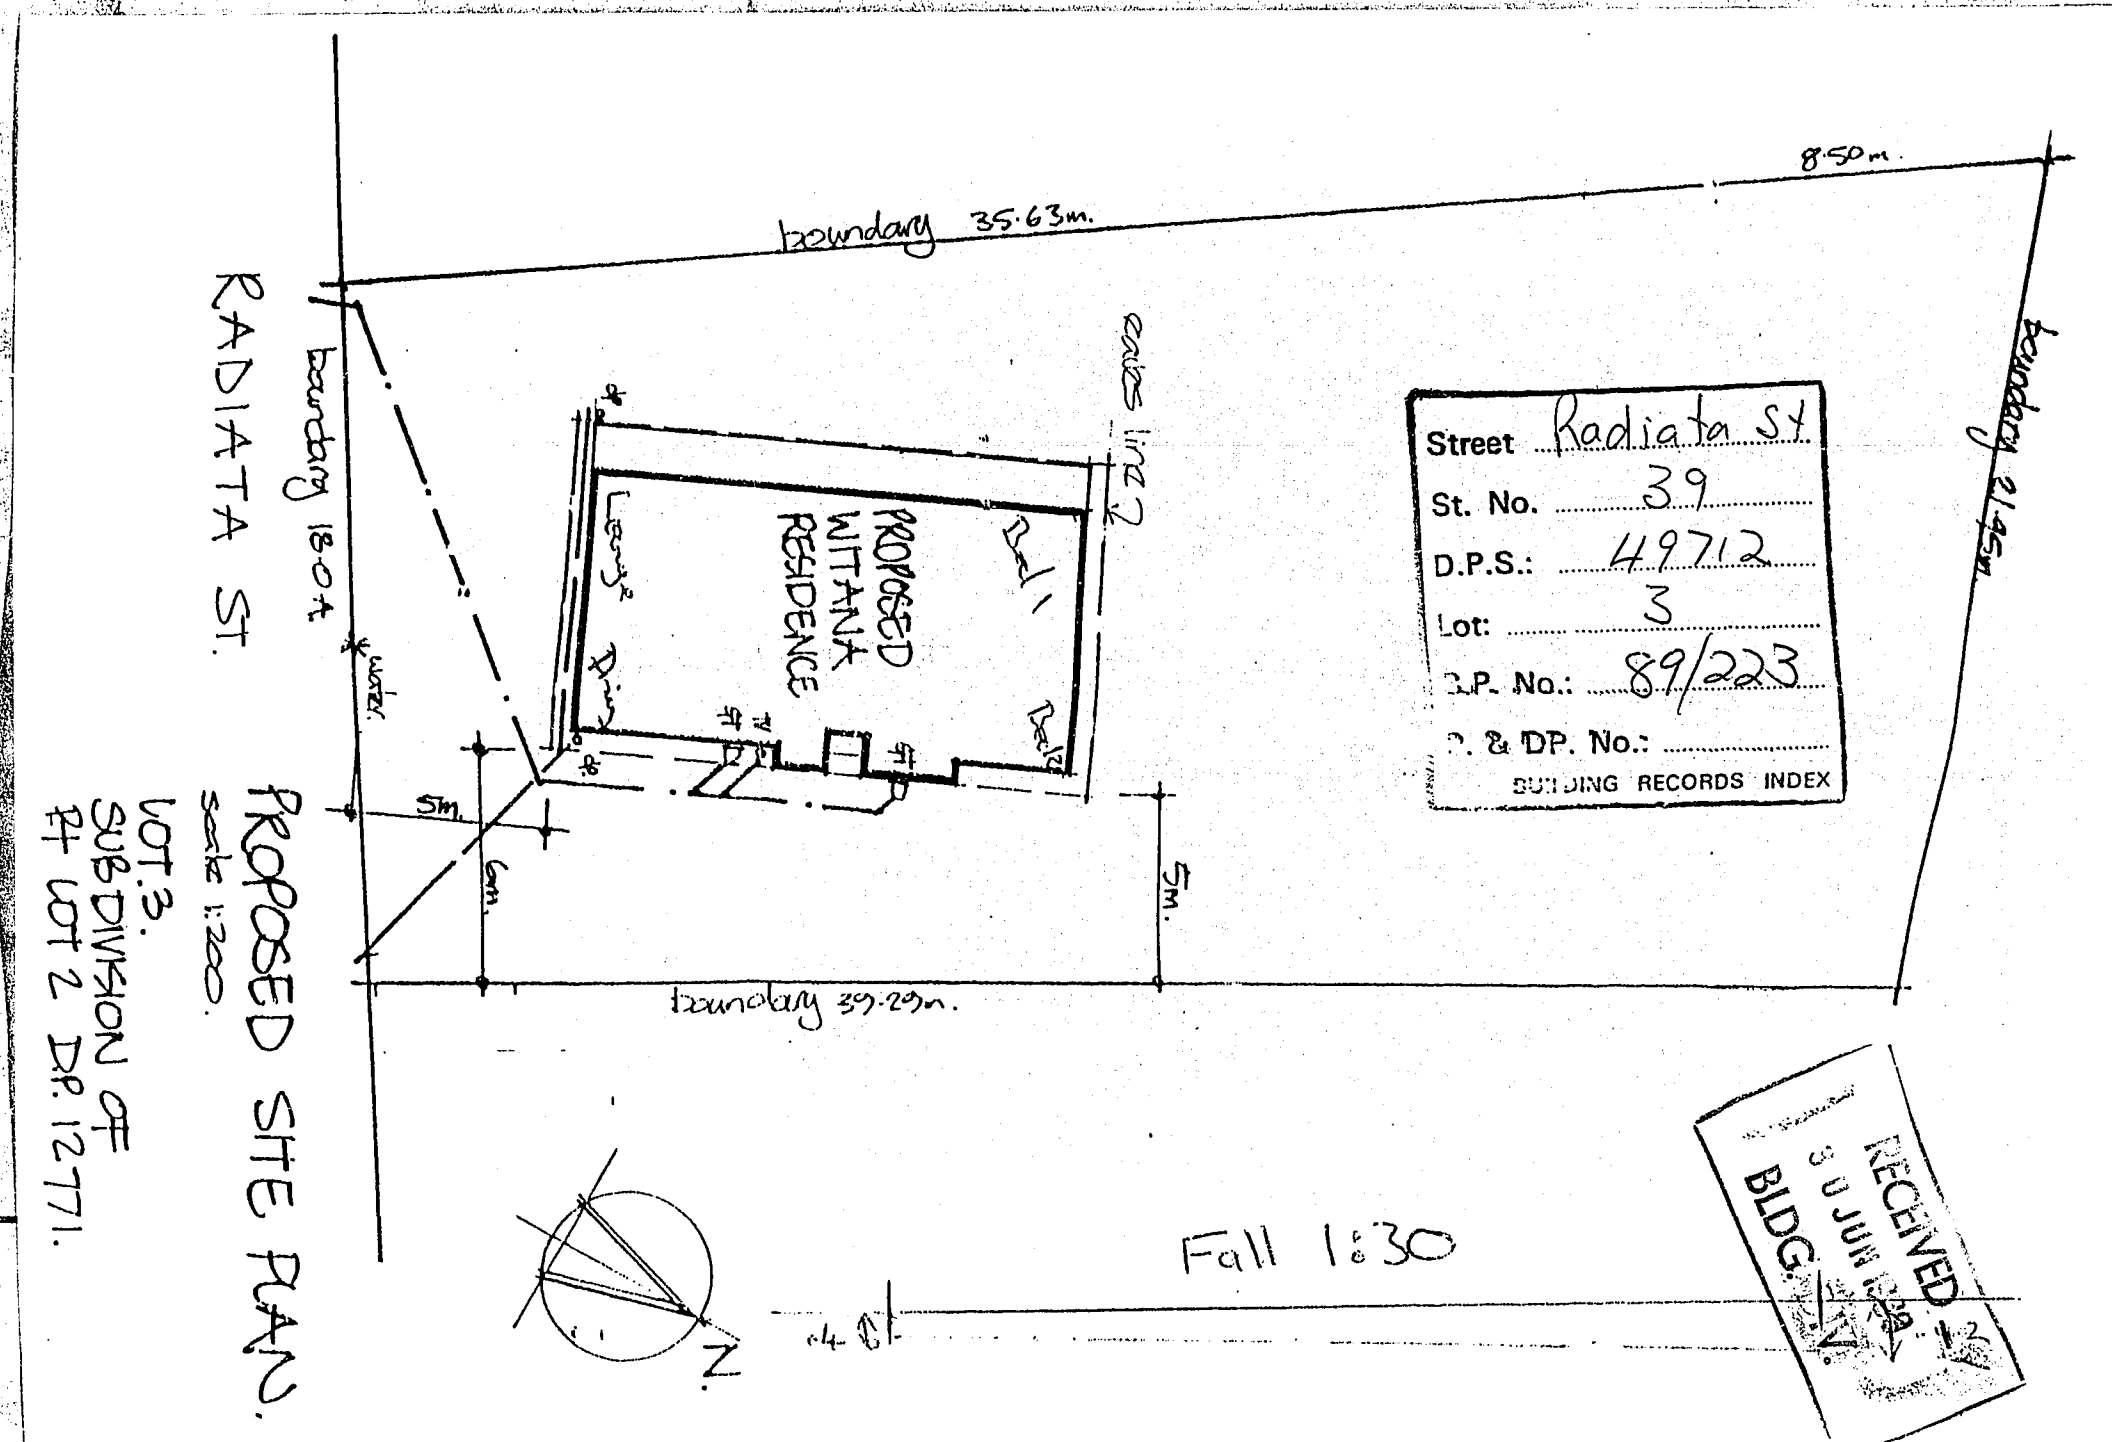


MICROBOX


MICROFILM RECORDS (WAIKATO) LTD. HAMILTON

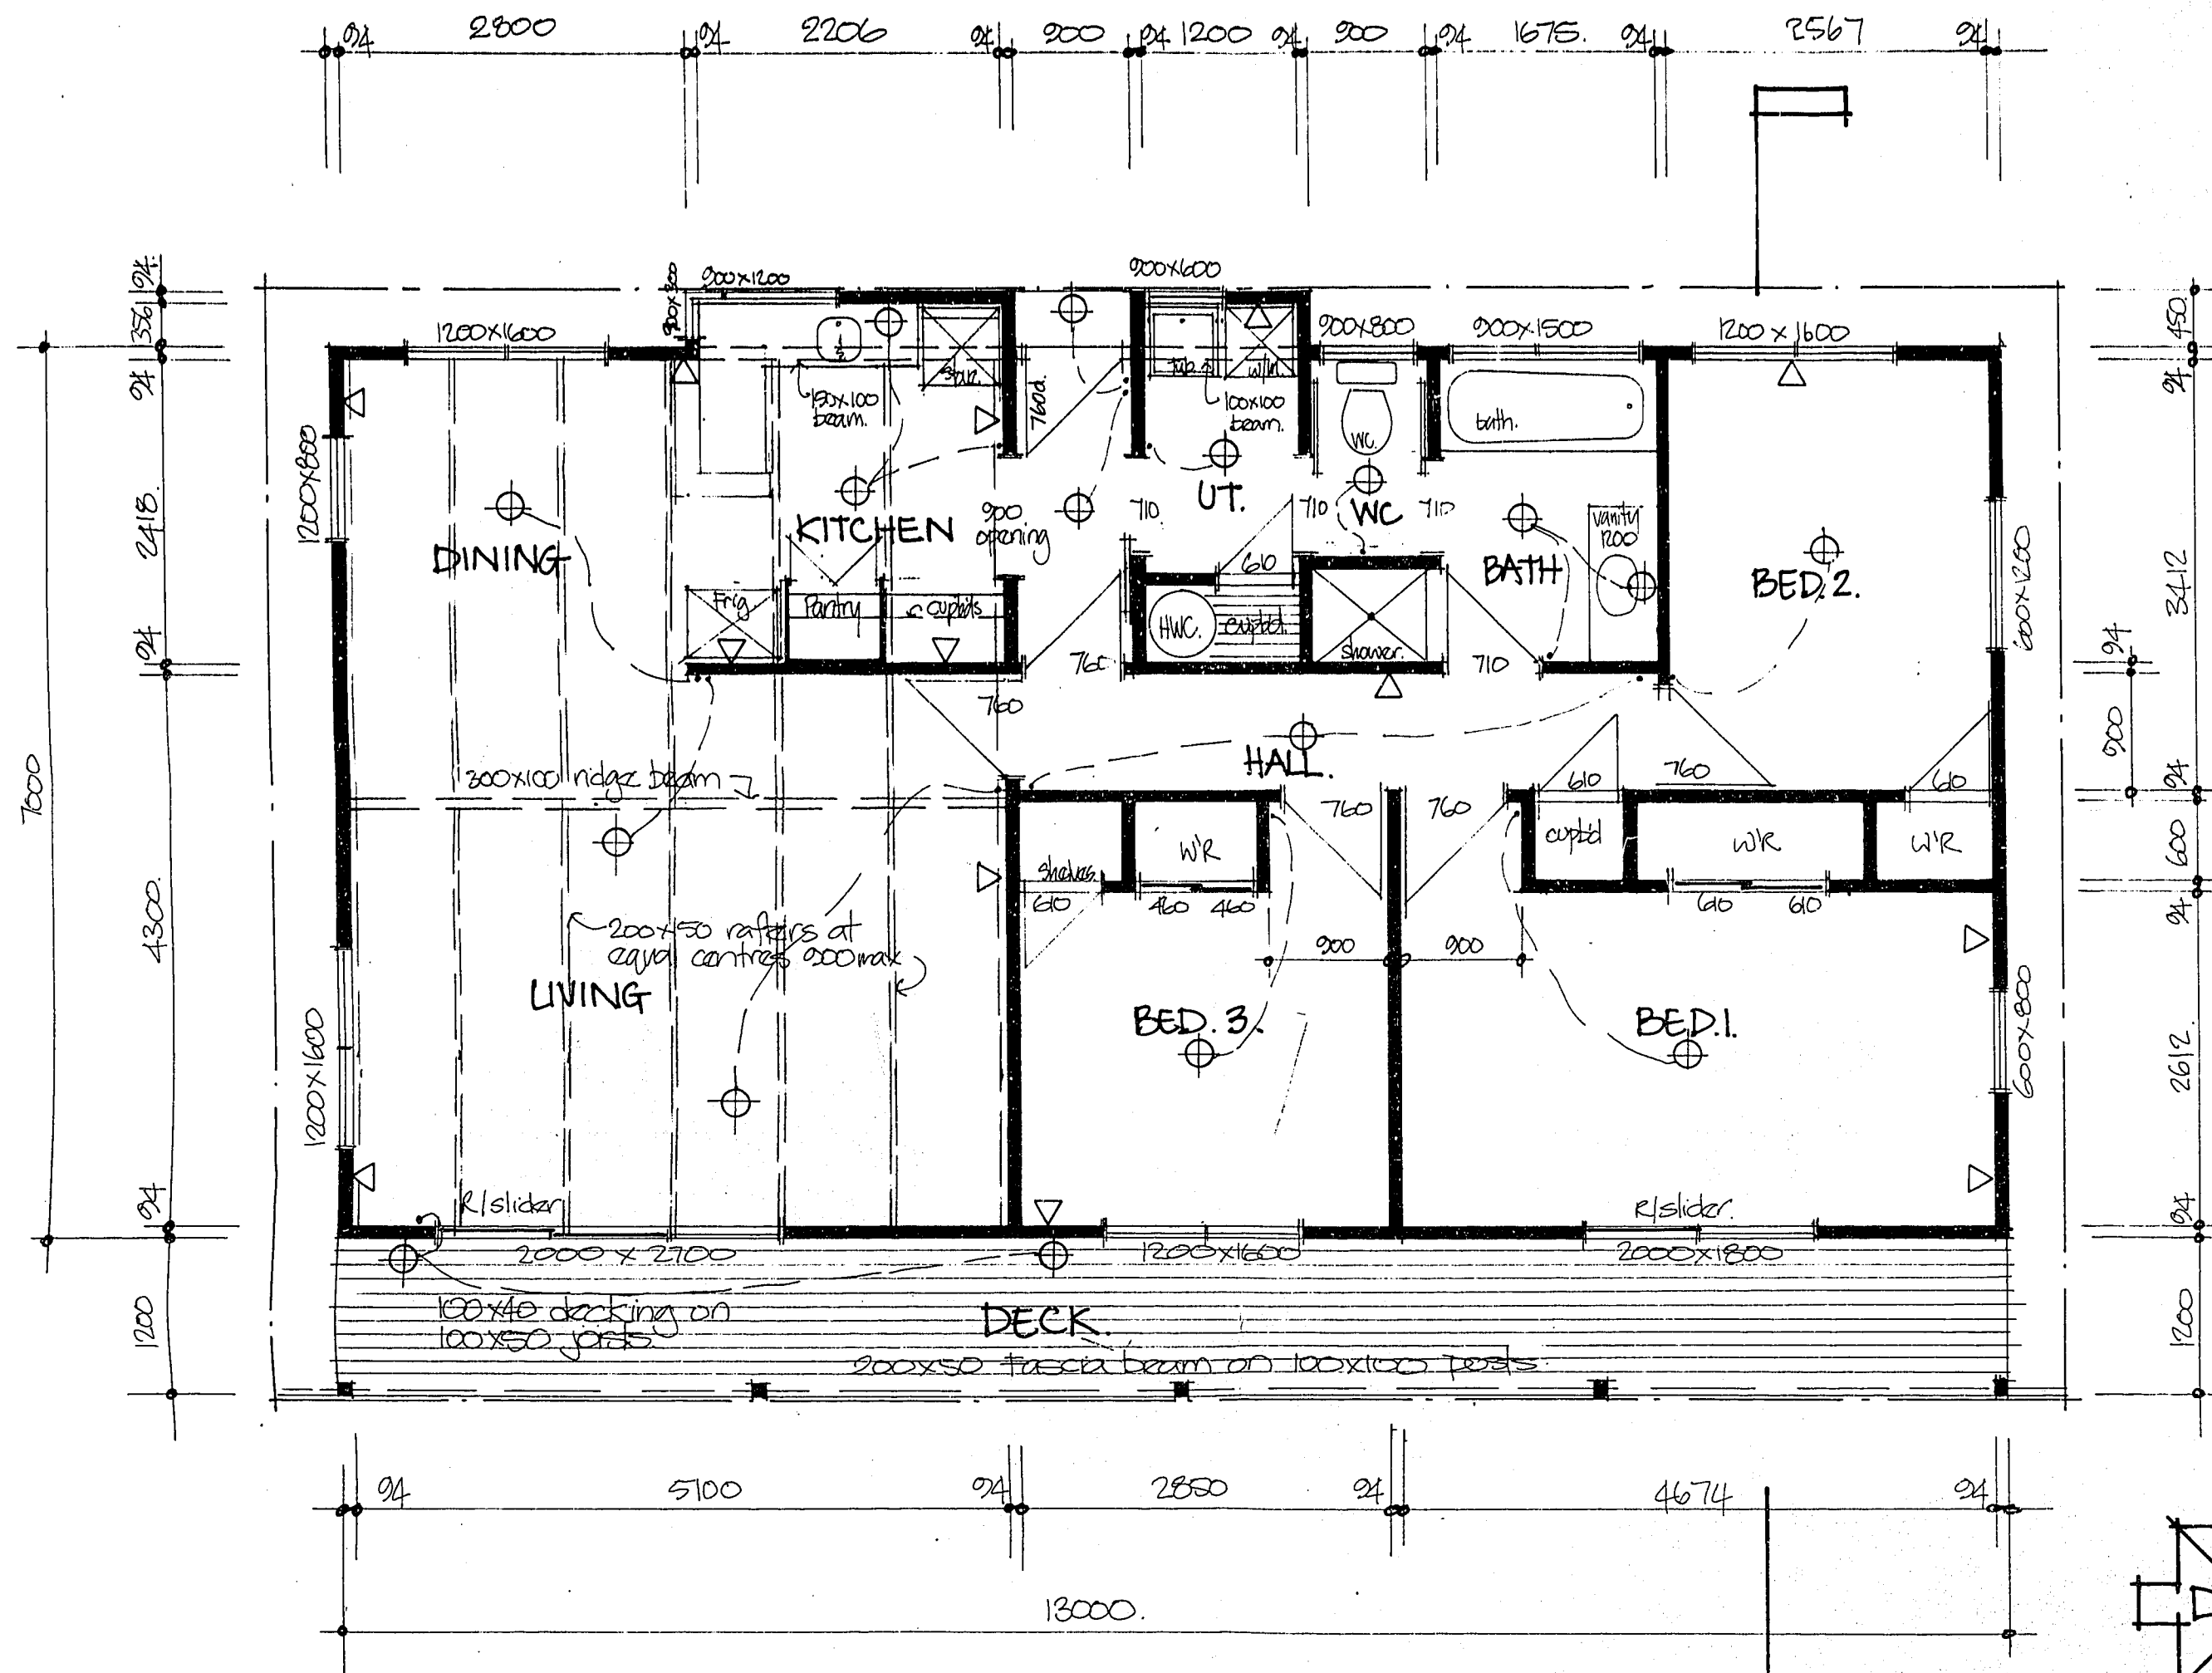


FLOOR PLAN. scale 1:50.

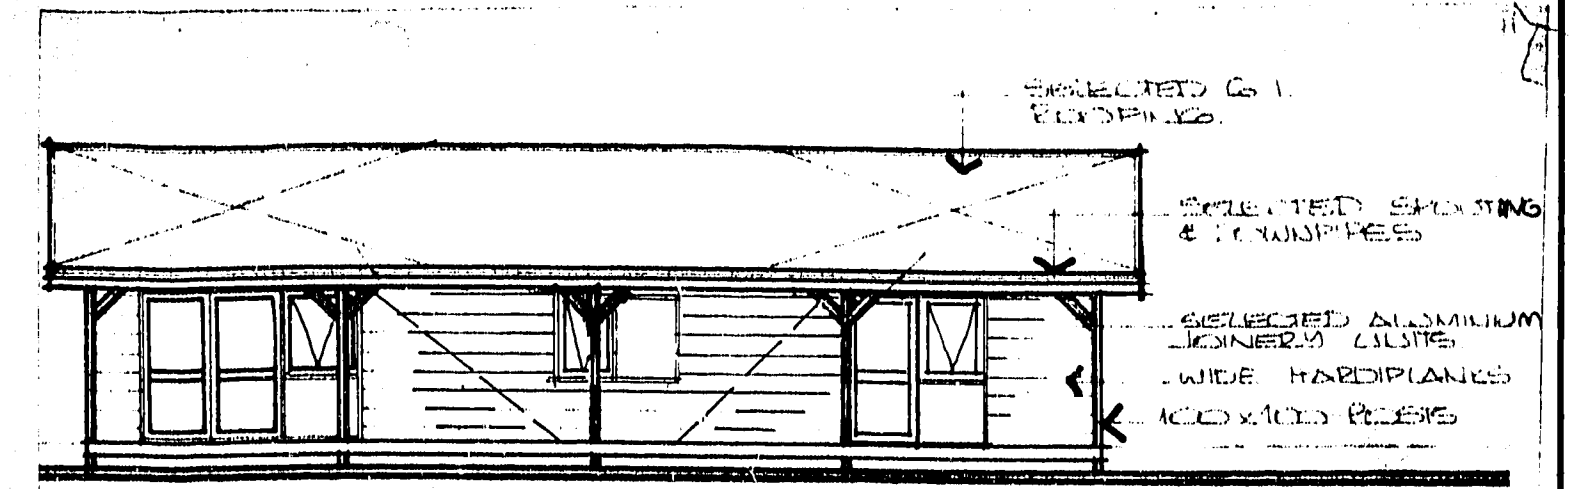


elevation a. 1:100.

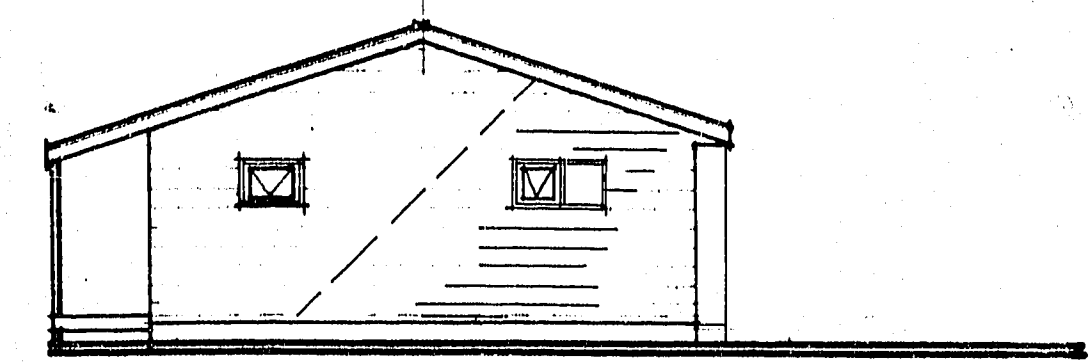

elevation b.


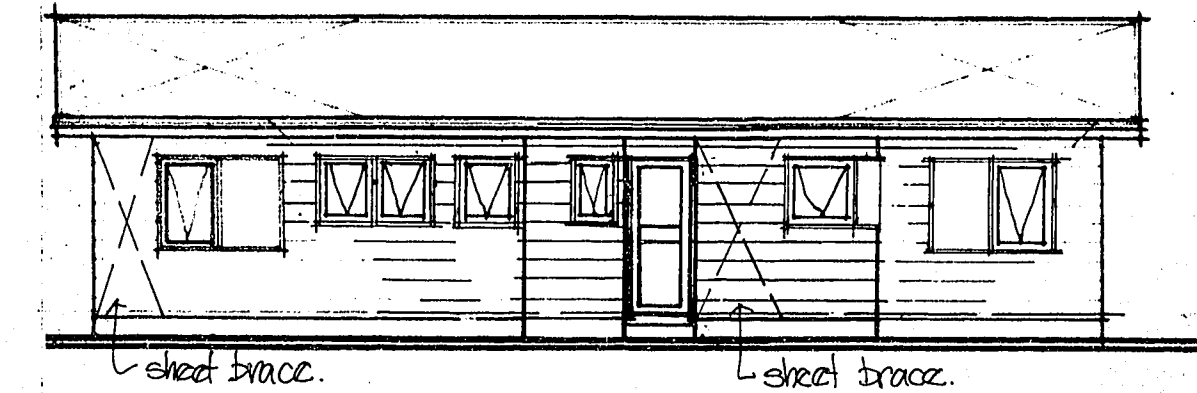


elevation c.

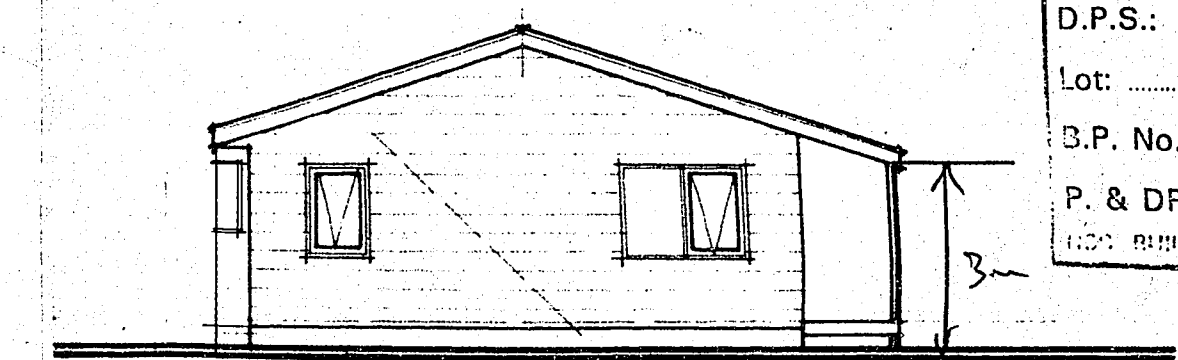

elevation d.

Street	Radiata St
St. No.	39
D.P.S.:	49712
Lot:	3
S.P. No.:	89/223
P. & DP. No.:	
1000 BUILDING RECORDS INDEX	

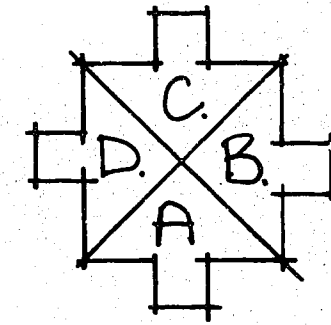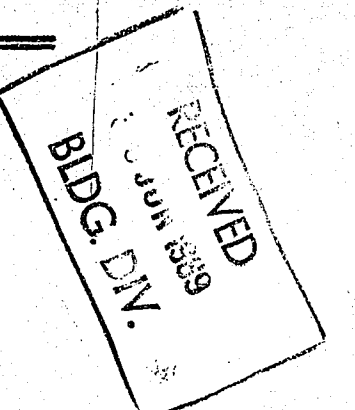

HORIZON HOMES LTD
PO BOX 2347 Stortford Lodge, Hastings. Telephone (070) 83 178.

PROPOSED RESIDENCE FOR: WITANA.

PLAN: SETTLER IV ALTERED.

AREA: 92.7 m².

SCALE

DRAWN B. MURSON.

DATE 18 APRIL '89.

Sheet No.


Job No.

W469.

THIS DRAWING IS THE COPYRIGHT OF HORIZON HOMES LTD

MICROBOX


MICROFILM RECORDS (WAIKATO) LTD. HAMILTON

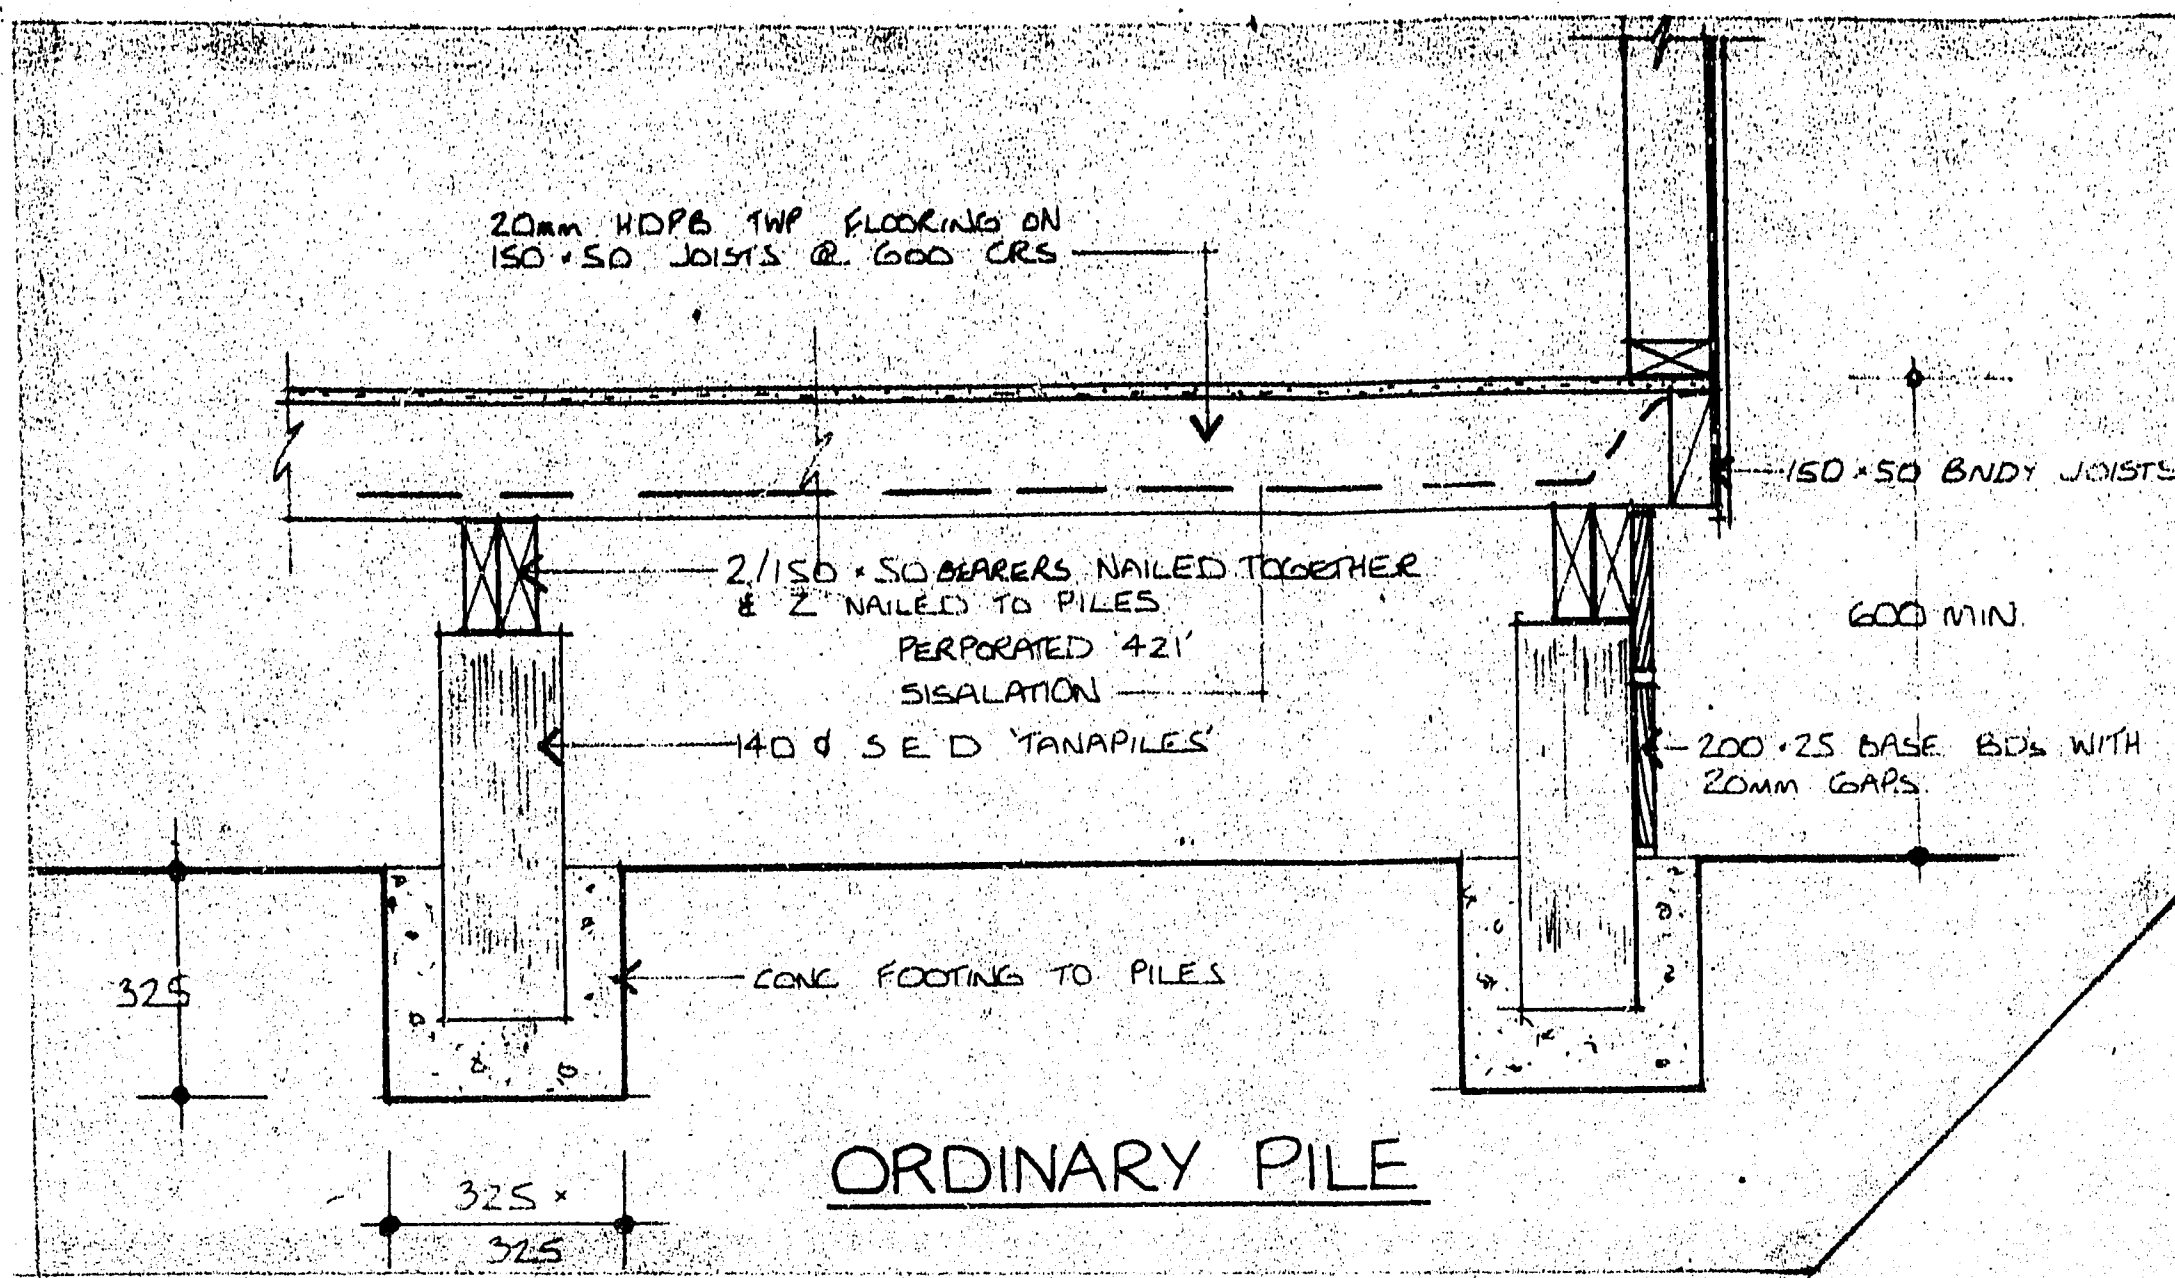


ORDINARY PILE

Street Radiata St
 St. No. 39
 D.P.S. 49712
 Lot: 3
 B.P. No.: 89/223
 P. & DP. No.:
 HCC BUILDING RECORDS INDEX

- JOISTS TO BE CANTILEVERED 100mm
- (PBI) BRACE PILE CONNECTORS (BSI) & (PBI) ANCHOR PILE BY TIMBERLINK INDUSTRIES LTD.

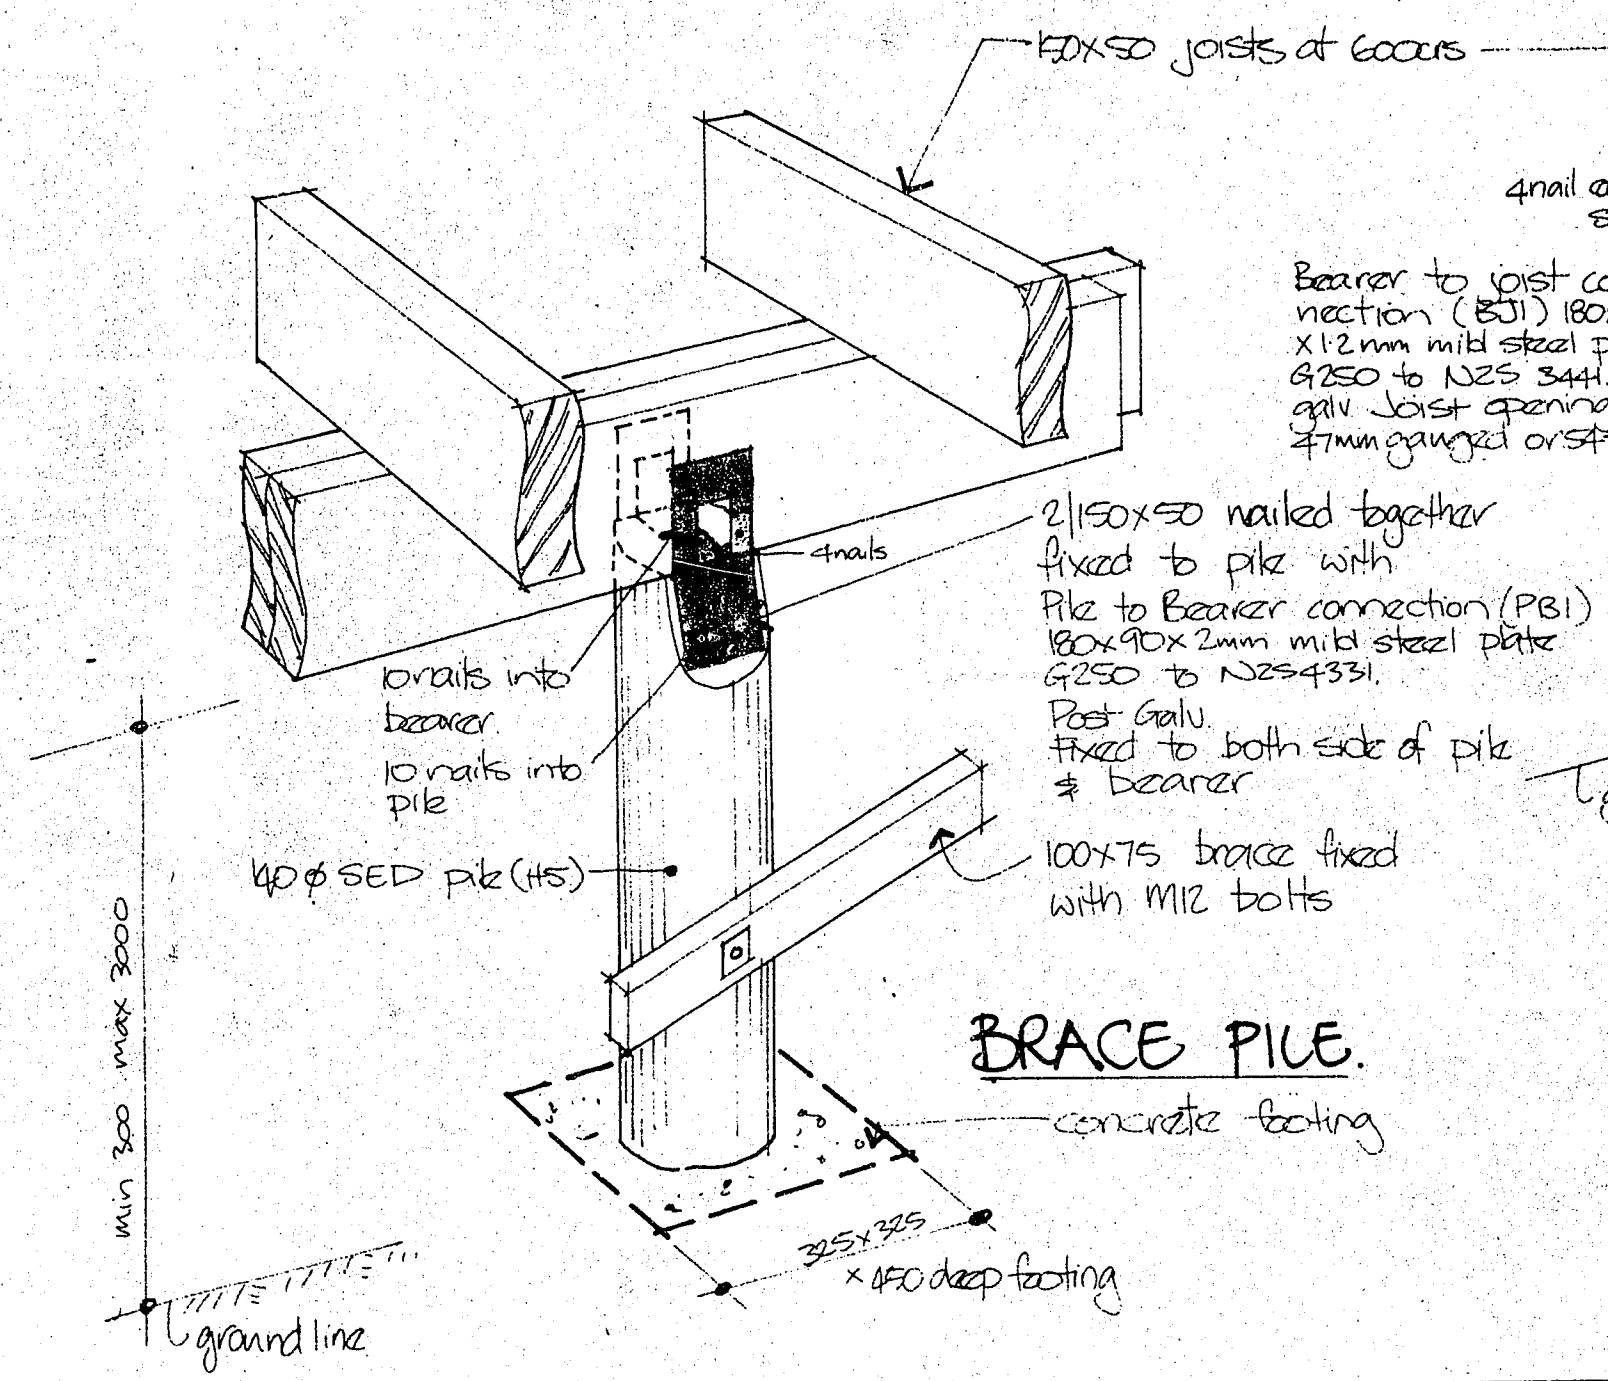

BRACE PILE

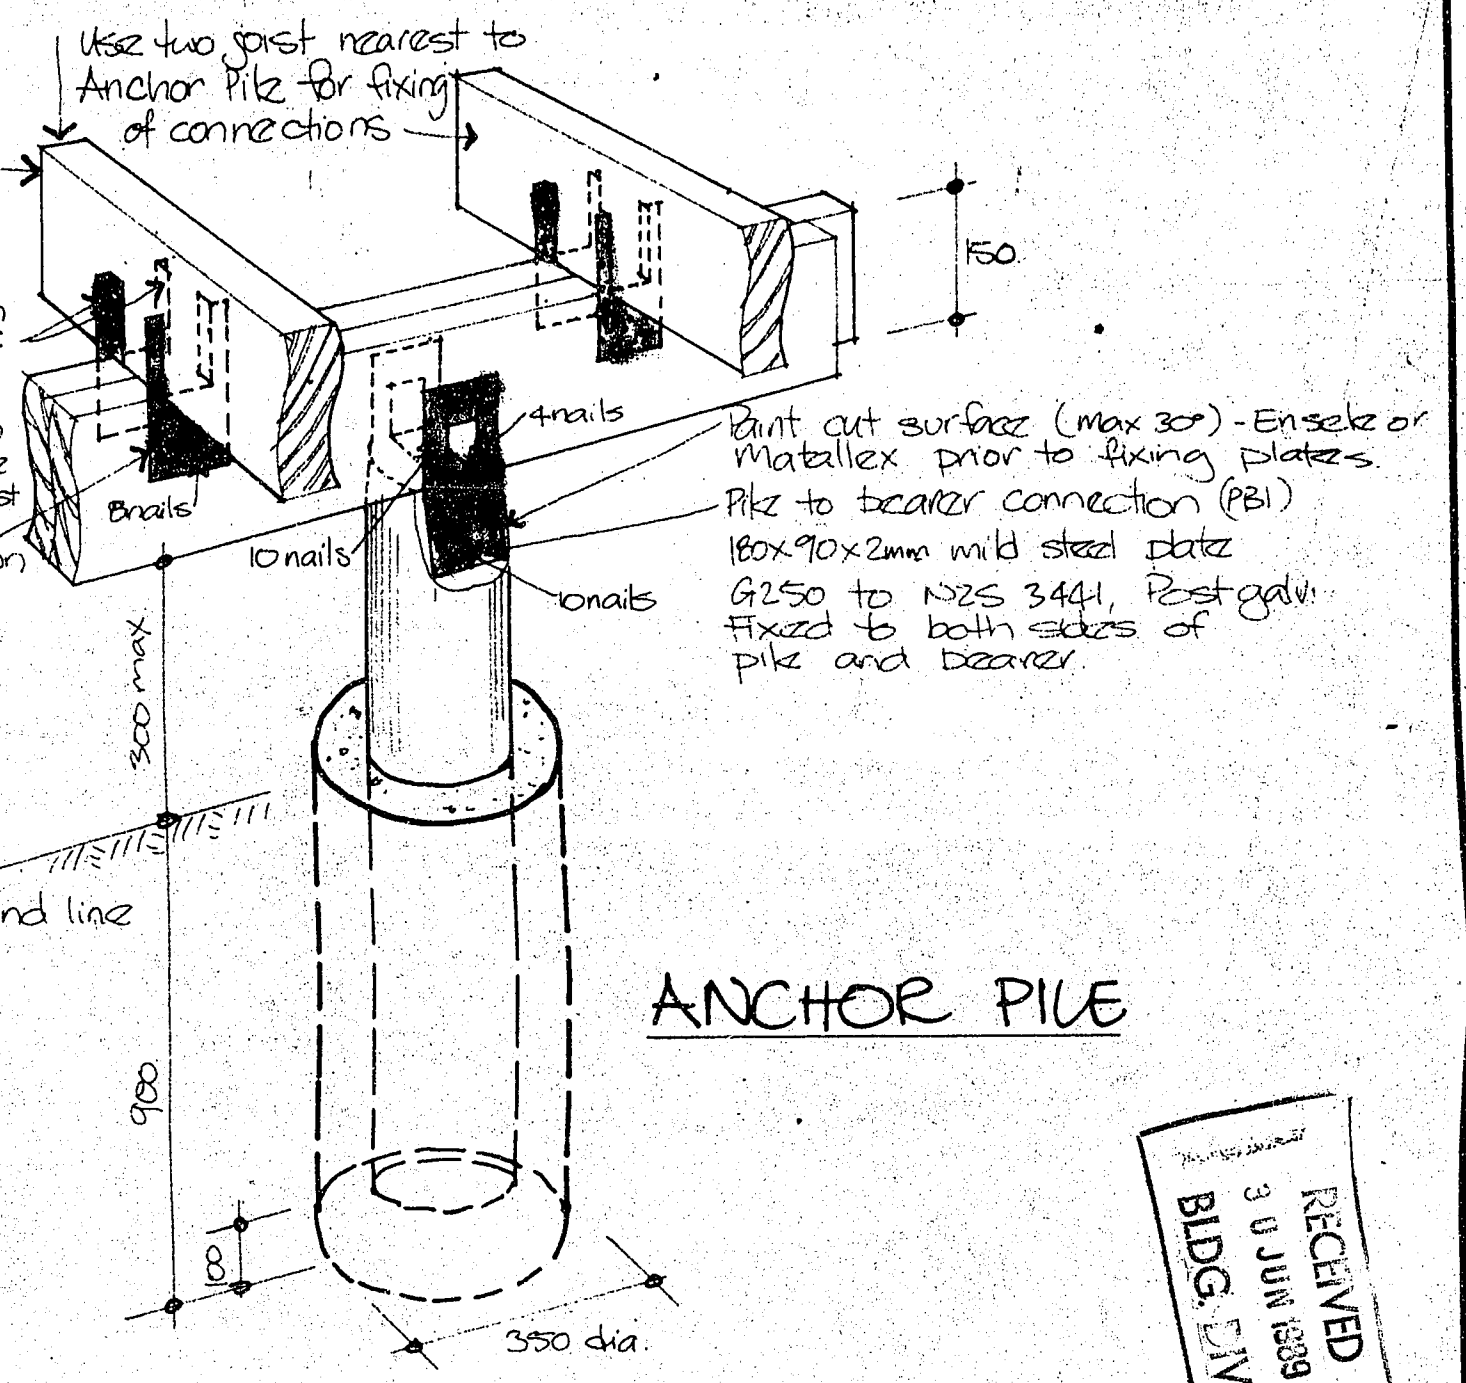

ANCHOR PILE

RECEIVED
 30 JUN 1989
 BLDG. DIV.

HORIZON HOMES LTD

PO BOX 2347 Stortford Lodge. Hastings. Telephone (070) 83 178.

PROPOSED RESIDENCE FOR :

PLAN: PILE DETAILS.		Sheet No.
AREA:	SCALE 1:10	Job No.
DRAWN B.G.M.	DATE 10/05/89	

THIS DRAWING IS THE COPYRIGHT OF HORIZON HOMES LTD

MICROBOX

MICROFILM RECORDS (WAIKATO) LTD. HAMILTON

3

2