



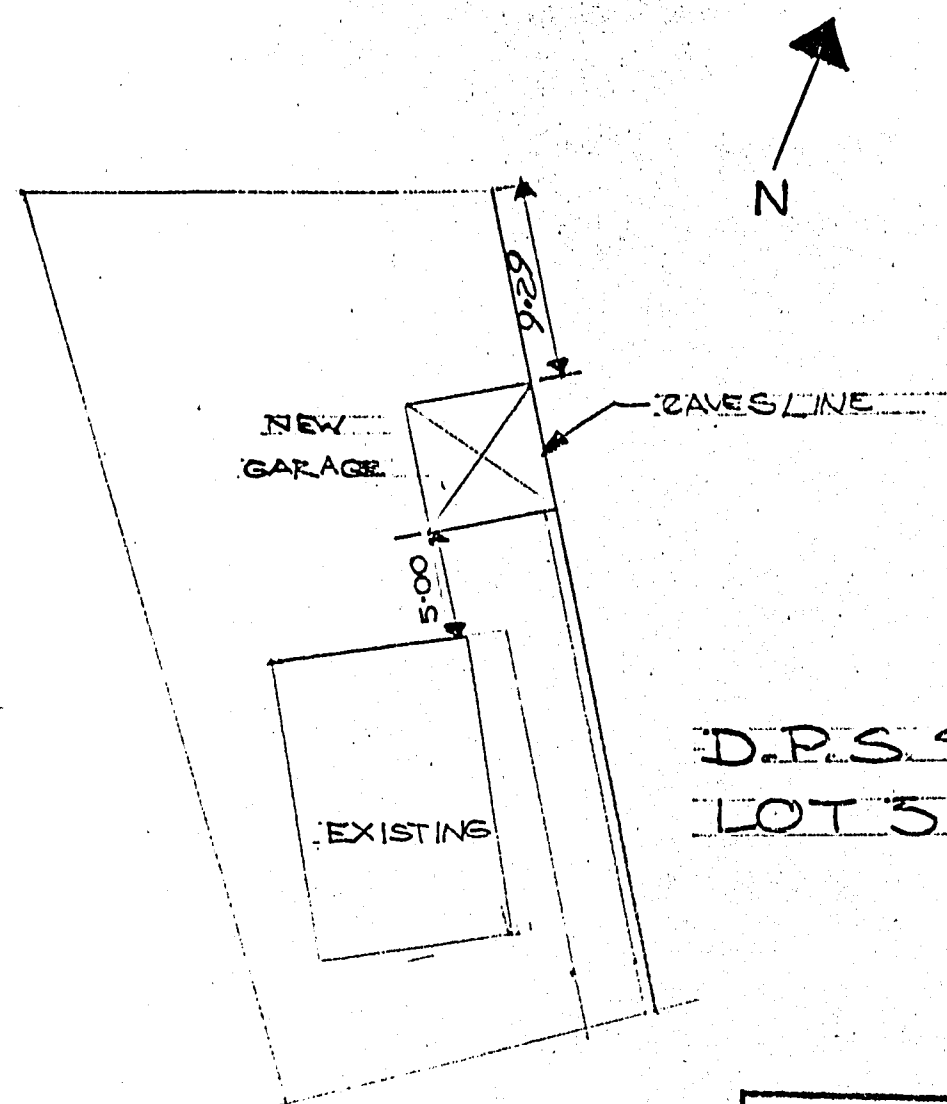


D.P.S. 49712
LOT 3

Street Radiata St
St. No. 39
Lot: 3 D.P.S. 49712
B.P. No: 91/297

SITE PLAN

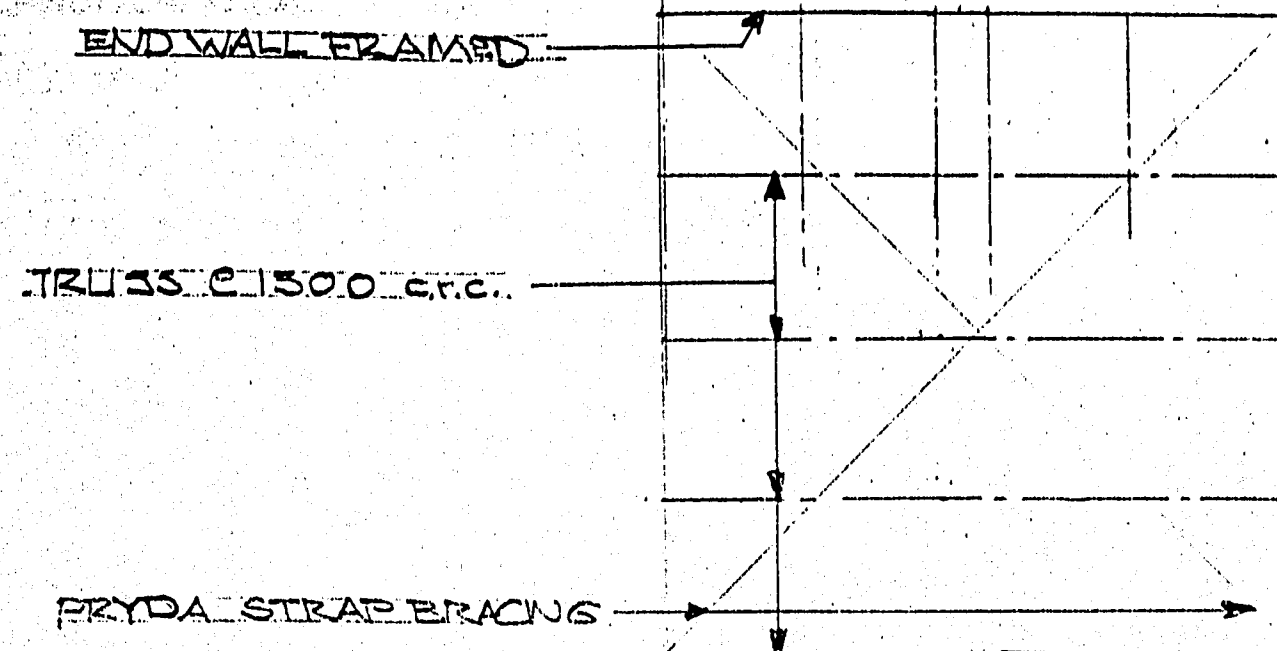


ROOF PLAN

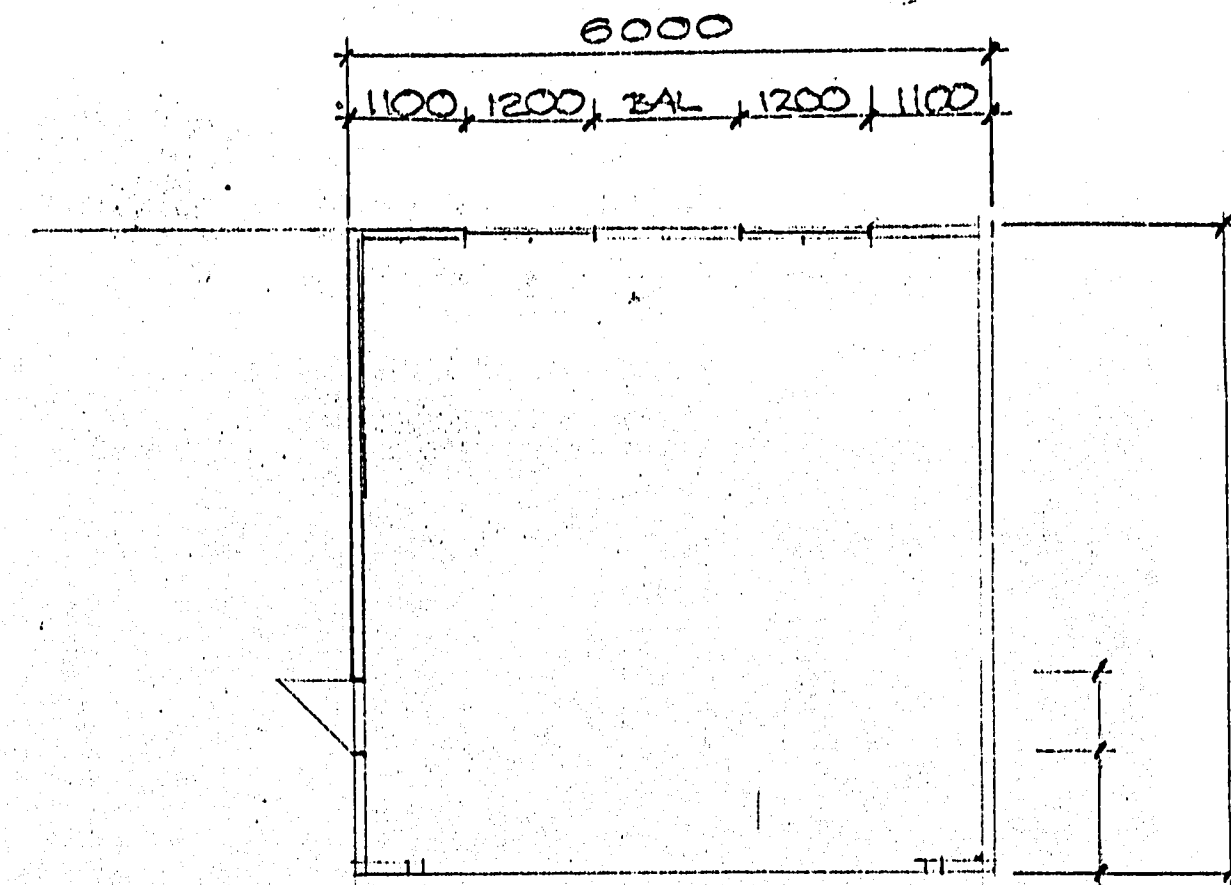


FLOOR PLAN

LIGHTING & ELECTRICAL LAYOUT TO
BE DESIGNED ON SITE WITH
BUILDER & MR & MRS ROGERS.

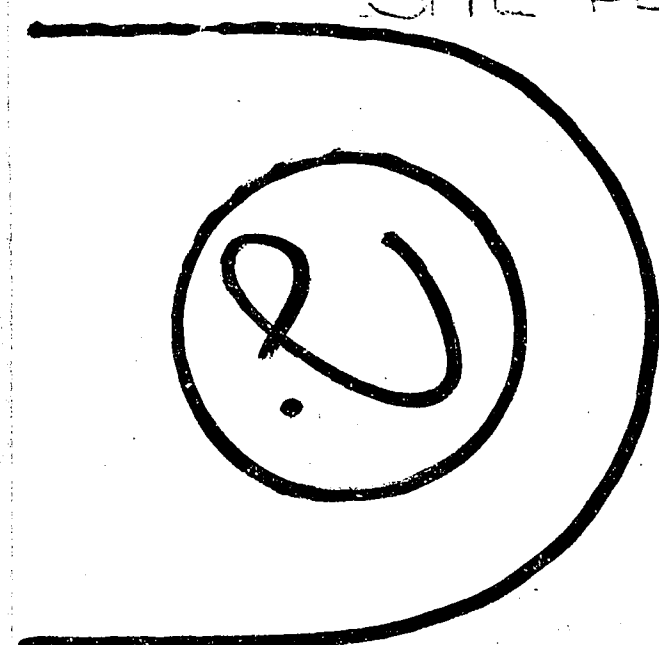


TRANSLUCENT CORRUGATED
SHEATHING
ALUM. GLAZING
1200 x 800

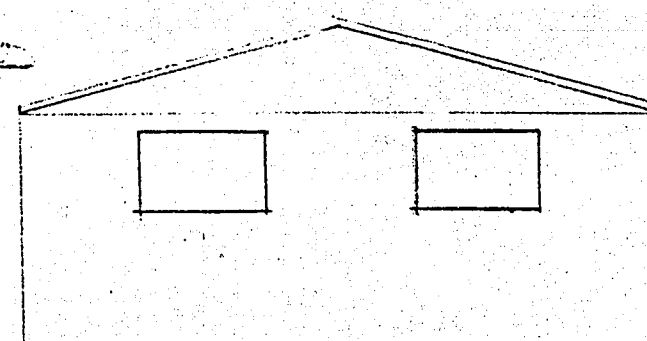


BACK ELEVATION


PRYDA L WALL BRACE

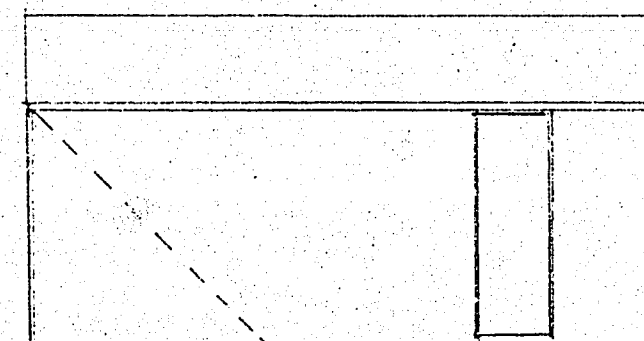

SIDE ELEVATION
BOUNDARY ELEVATION SIMILAR

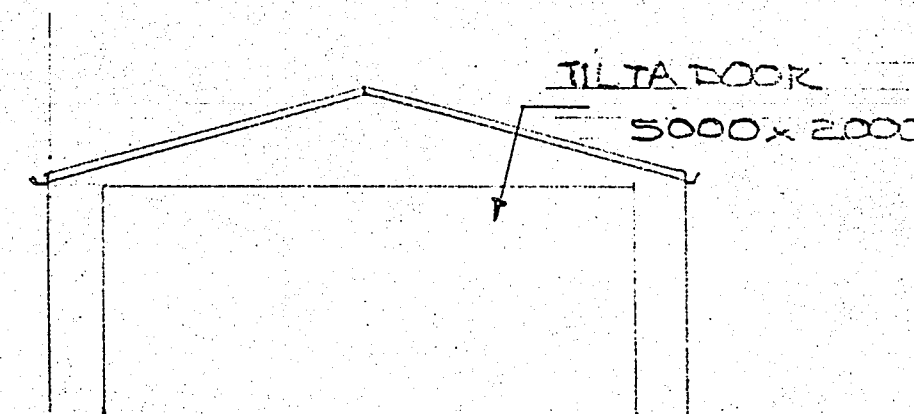

FRONT ELEVATION

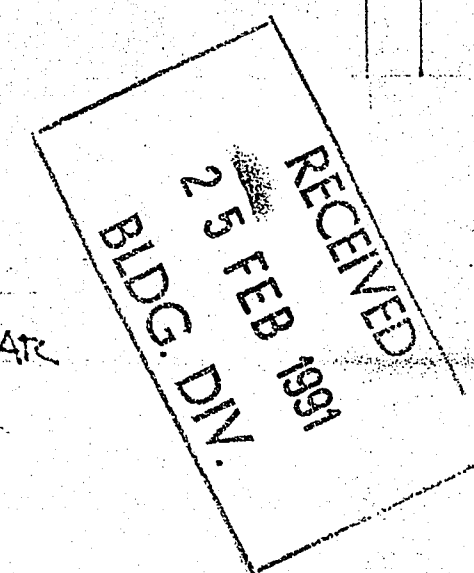


John D. McCall

NEW GARAGE FOR MR & MRS
ROGERS OF 39 RADIATA ST
HAMILTON

LOCALITY PLANS & ELEVATIONS

SCALE	DATE
1:500, 1:100	10:1:81
DRAWN	SHEET 1
A.R.F.	OF 2

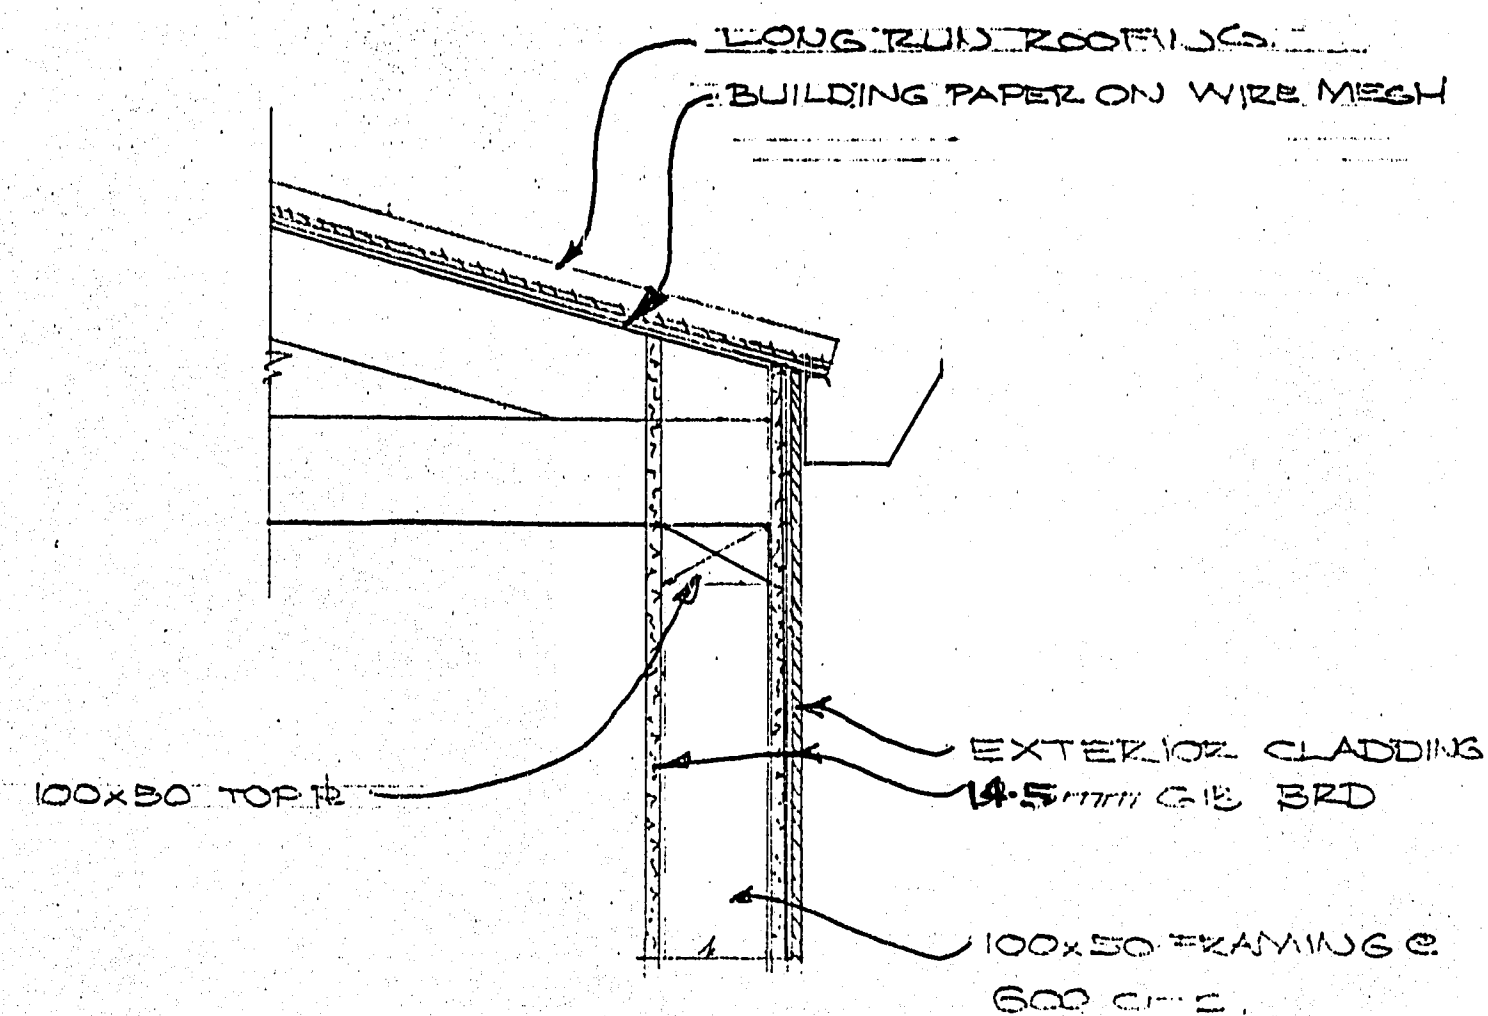

- ALL CONSTRUCTION & MATERIALS TO COMPLY WITH N.Z.S 3601 & RELATING DOCUMENTS.
- ALL DOORS, WINDOWS & OTHER MATERIALS TO BE ASSEMBLED AS PER MANUFACTURERS INSTRUCTIONS

100x80 BOTTOM H3
COND. P.C. FIXED
WITH 4mm GALV WIRE

FIBER CEMENT SHEATING
ON BUILDING WIRE

100

200

200

100

TRIANGULAR FULL

D.12

FOUNDATION DETAIL

a. I. I.

o'Neil
O'Neill

RECEIVED
25 FEB 1991
BLDG. DIV.

CROSS SECTION & DETAILS

SCALE	DATE
7:50, 1:10	10:10:91
DRAWN	SHEET 2
A.Z.F.	OF 2