6

STREET Merlin Cl
ST NO. 21
LOT. 33 DPS 328011
CONSENT No. 2004/8989
DETAILS New DWG with ATT GRGE

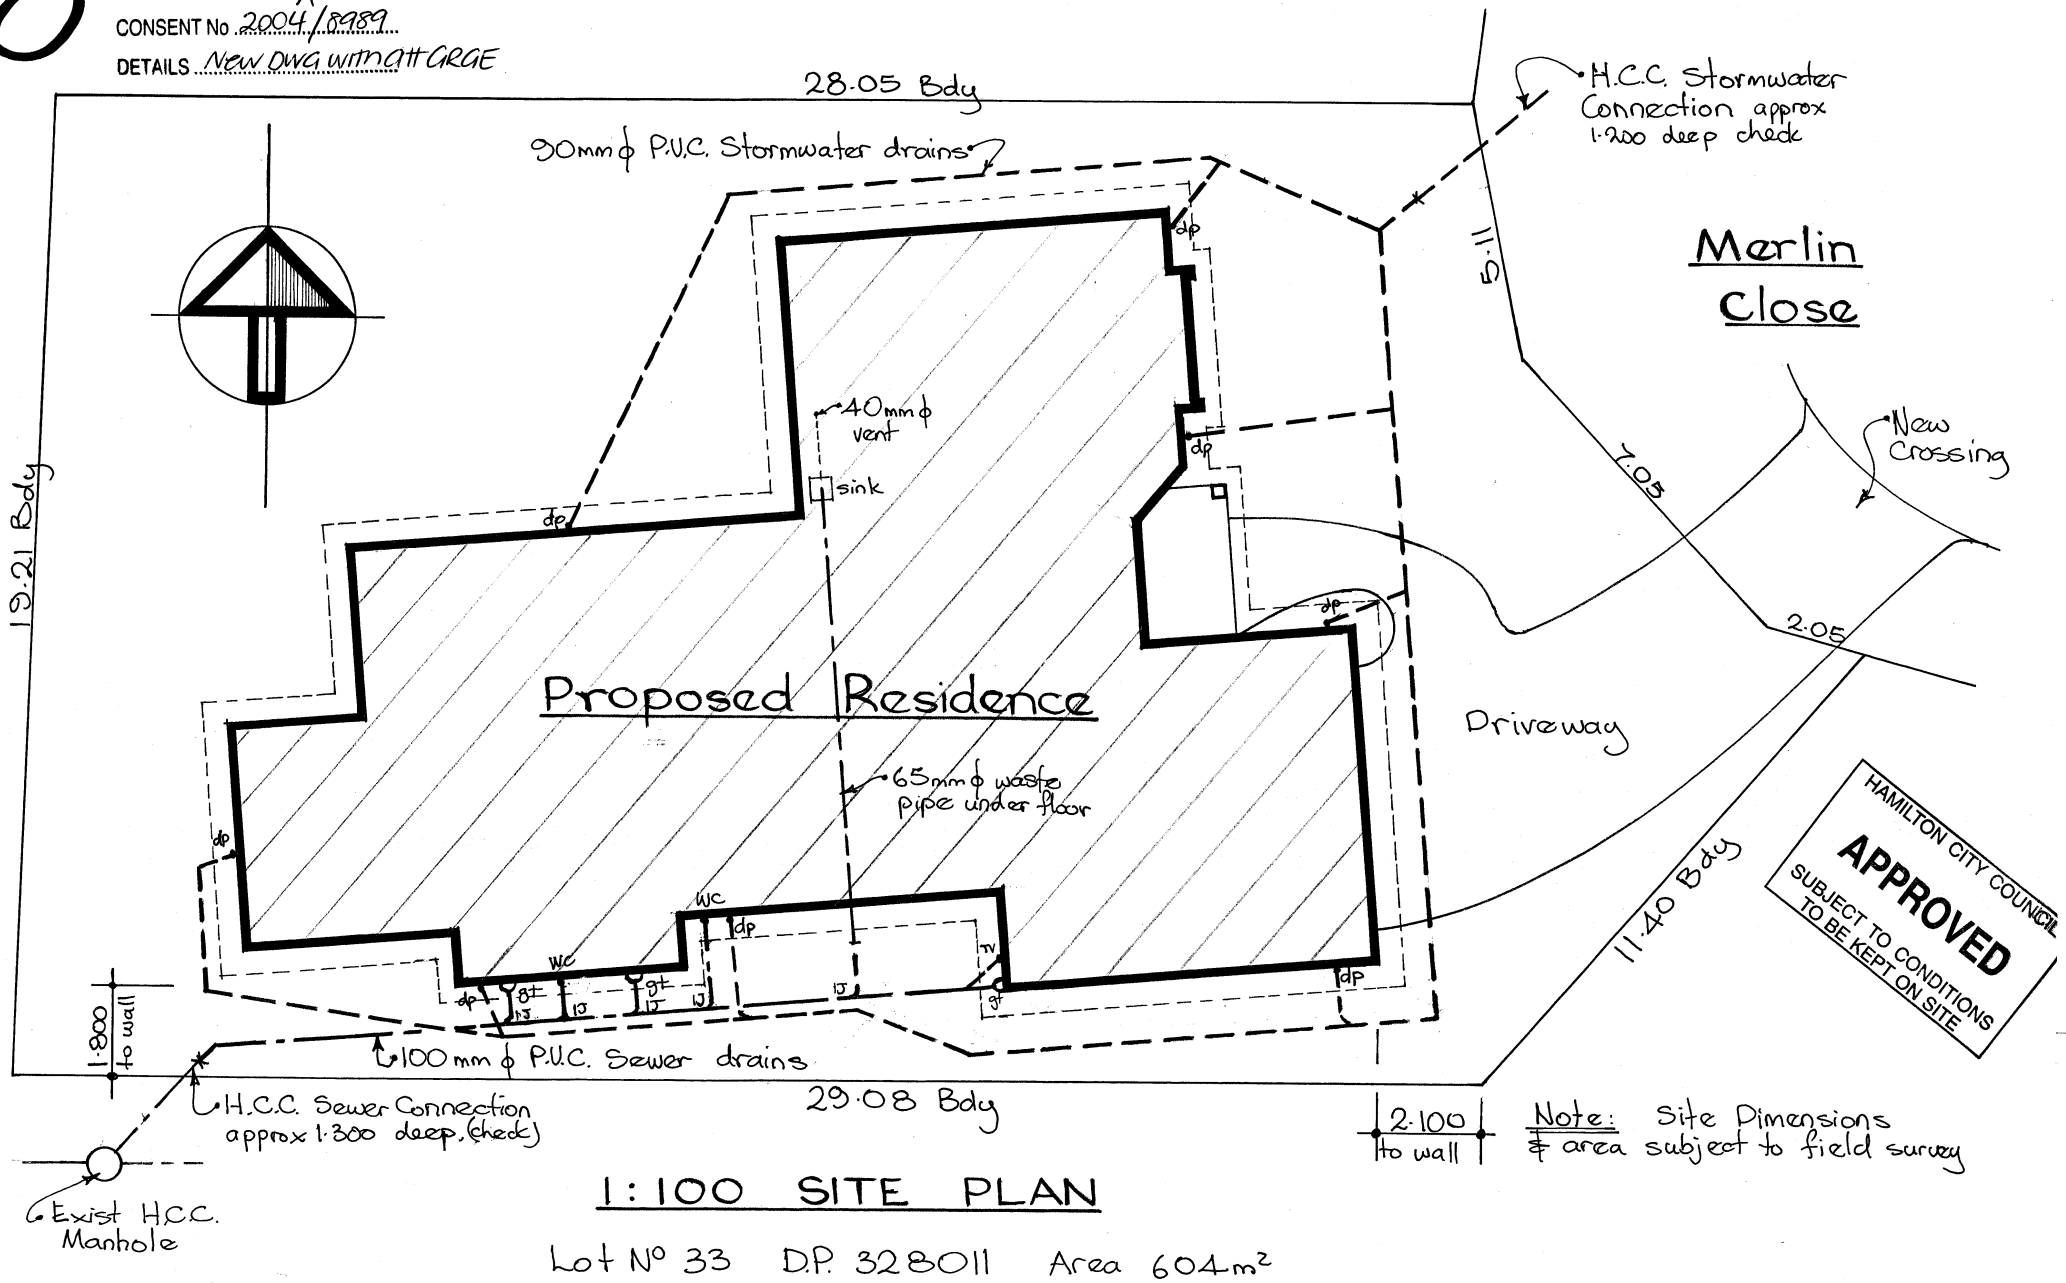

Note: Site Dimensions & area subject to field survey

1:100 SITE PLAN

Lot N° 33 D.P. 328011 Area 604m²

STREET Merlin Cl 21

CONSENT No 2004/8989

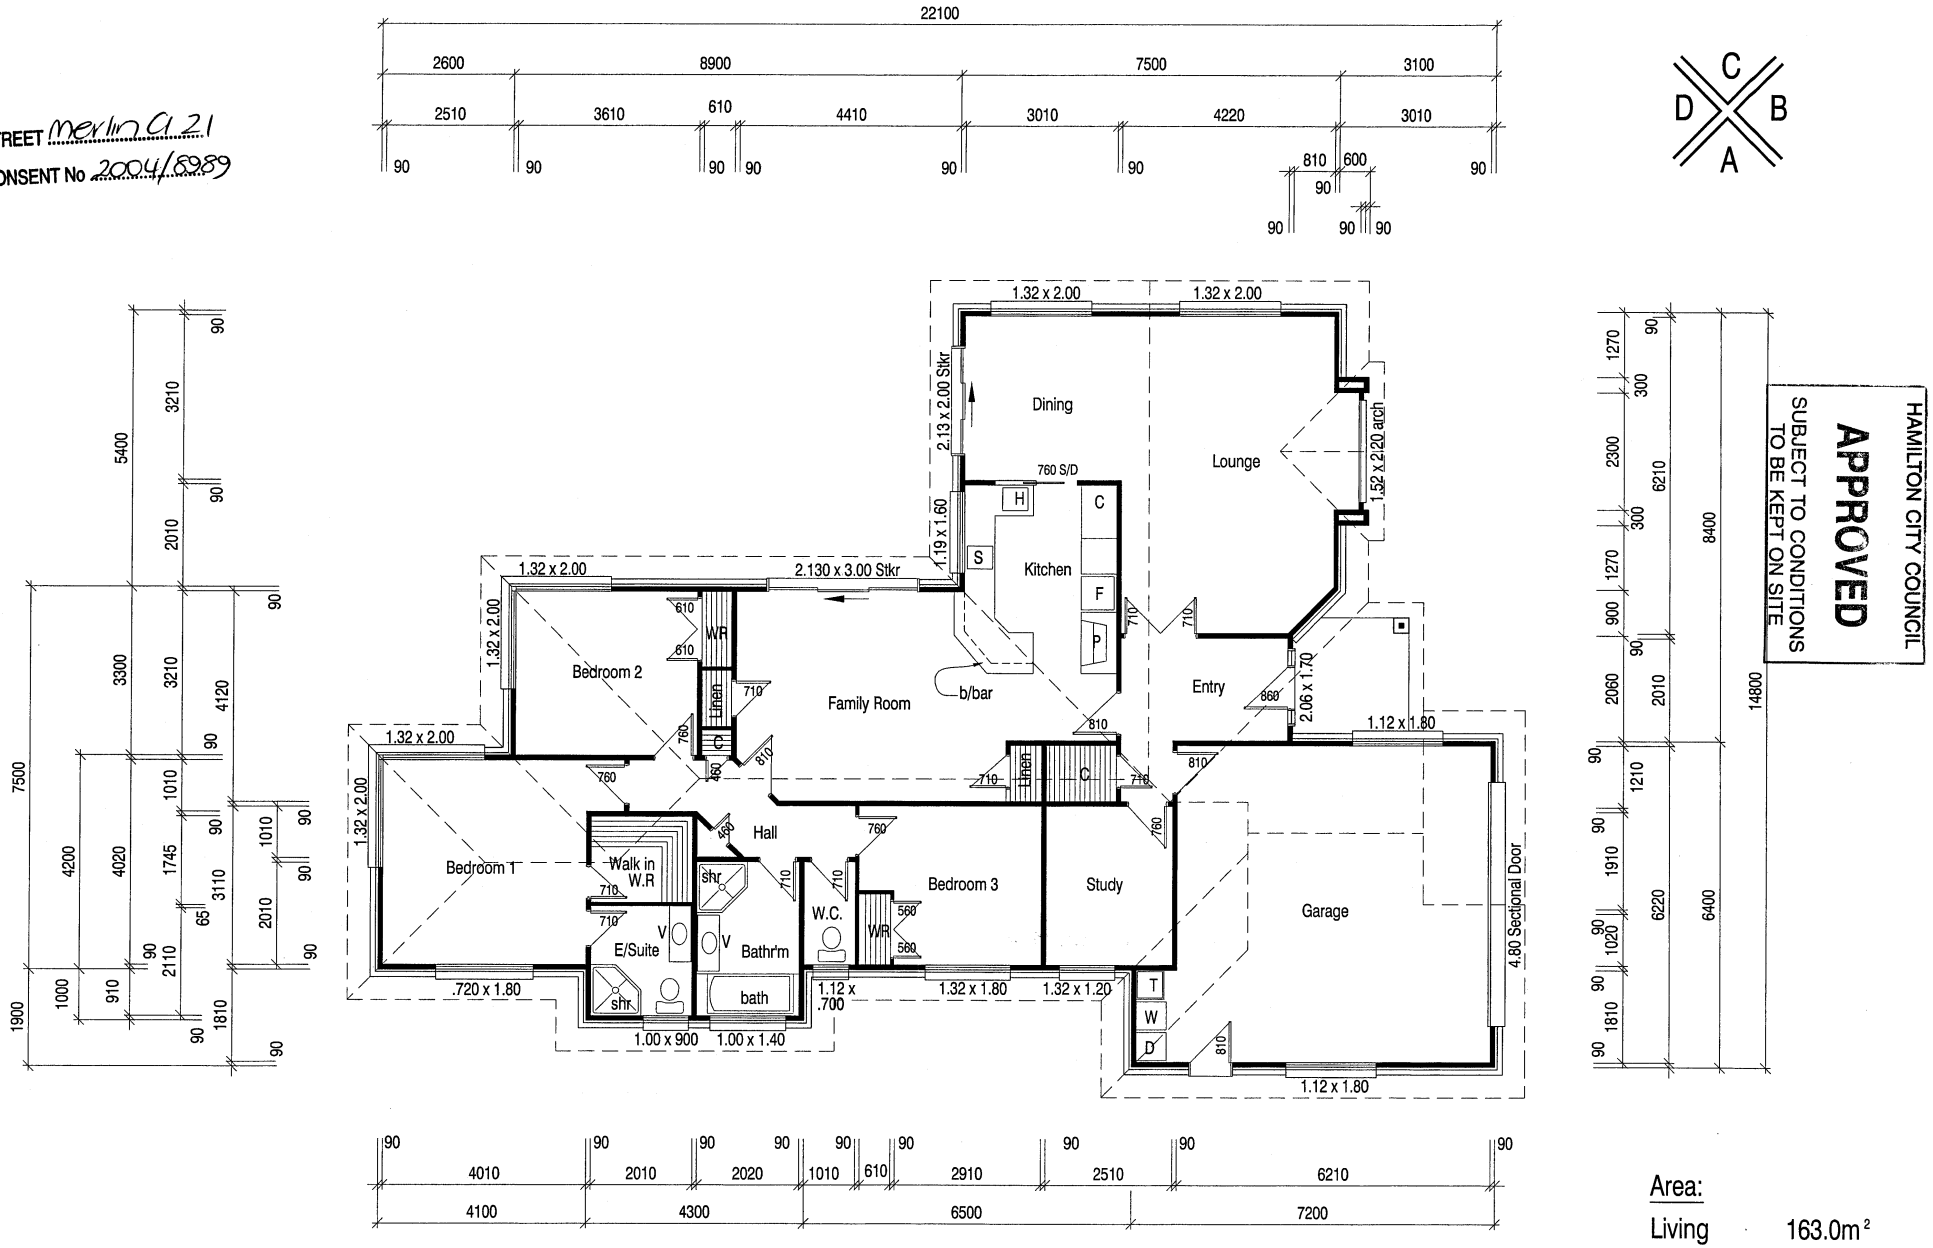

1:100 FLOOR PLAN

Residence in Merlin Close For Mr G. Thomas

Area:

Living	163.0m²
Garage	42.0m²
Total	205.0m²

Hamilton Plan Service P.O.Box 9499 Hamilton Phone 8541636 / 0274903413