cunningham 16 dps 4701 lot 64

bp 146 520

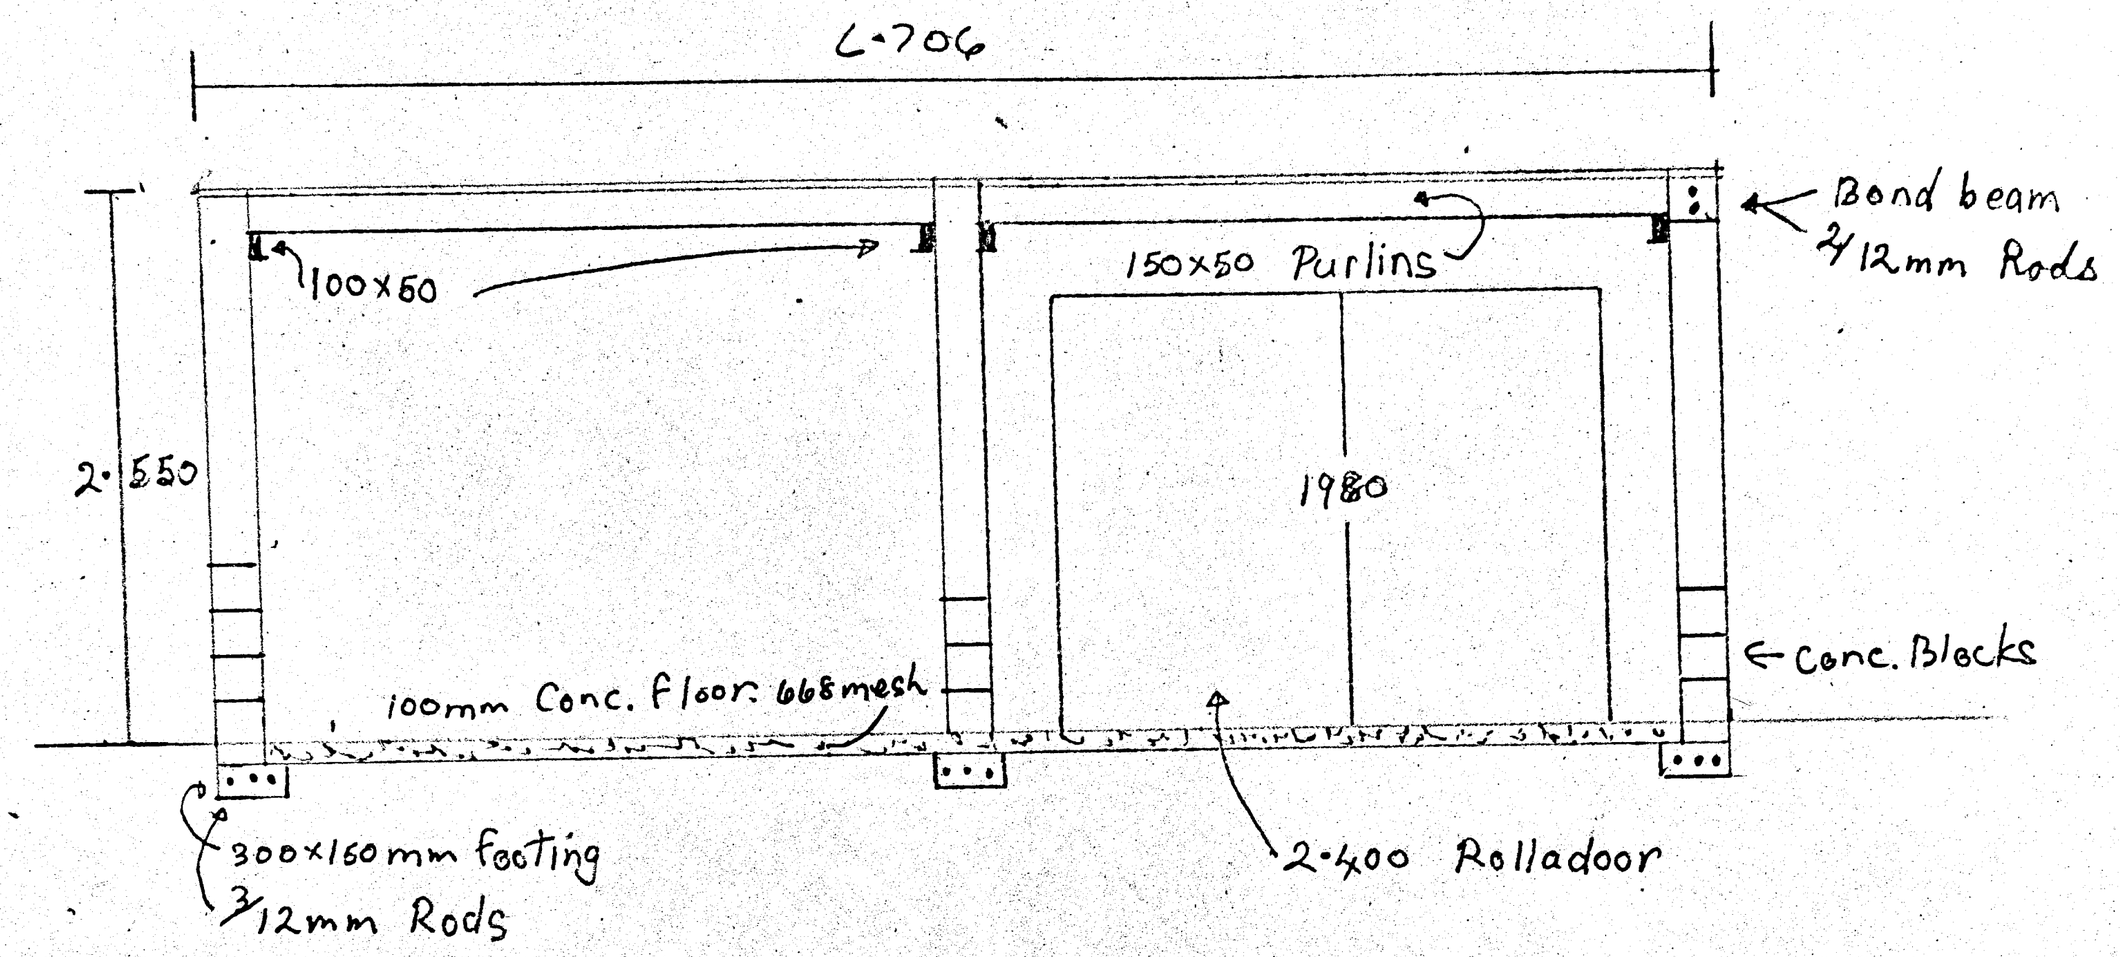

Street Cunningham
St. No. 16
D.P.S. 4701
Lot 64
S.P. No. 146520
P. & D. No.
Date Rec'd

RECEIVED
7 DEC 1977
ENG. DIV.

Garage Details

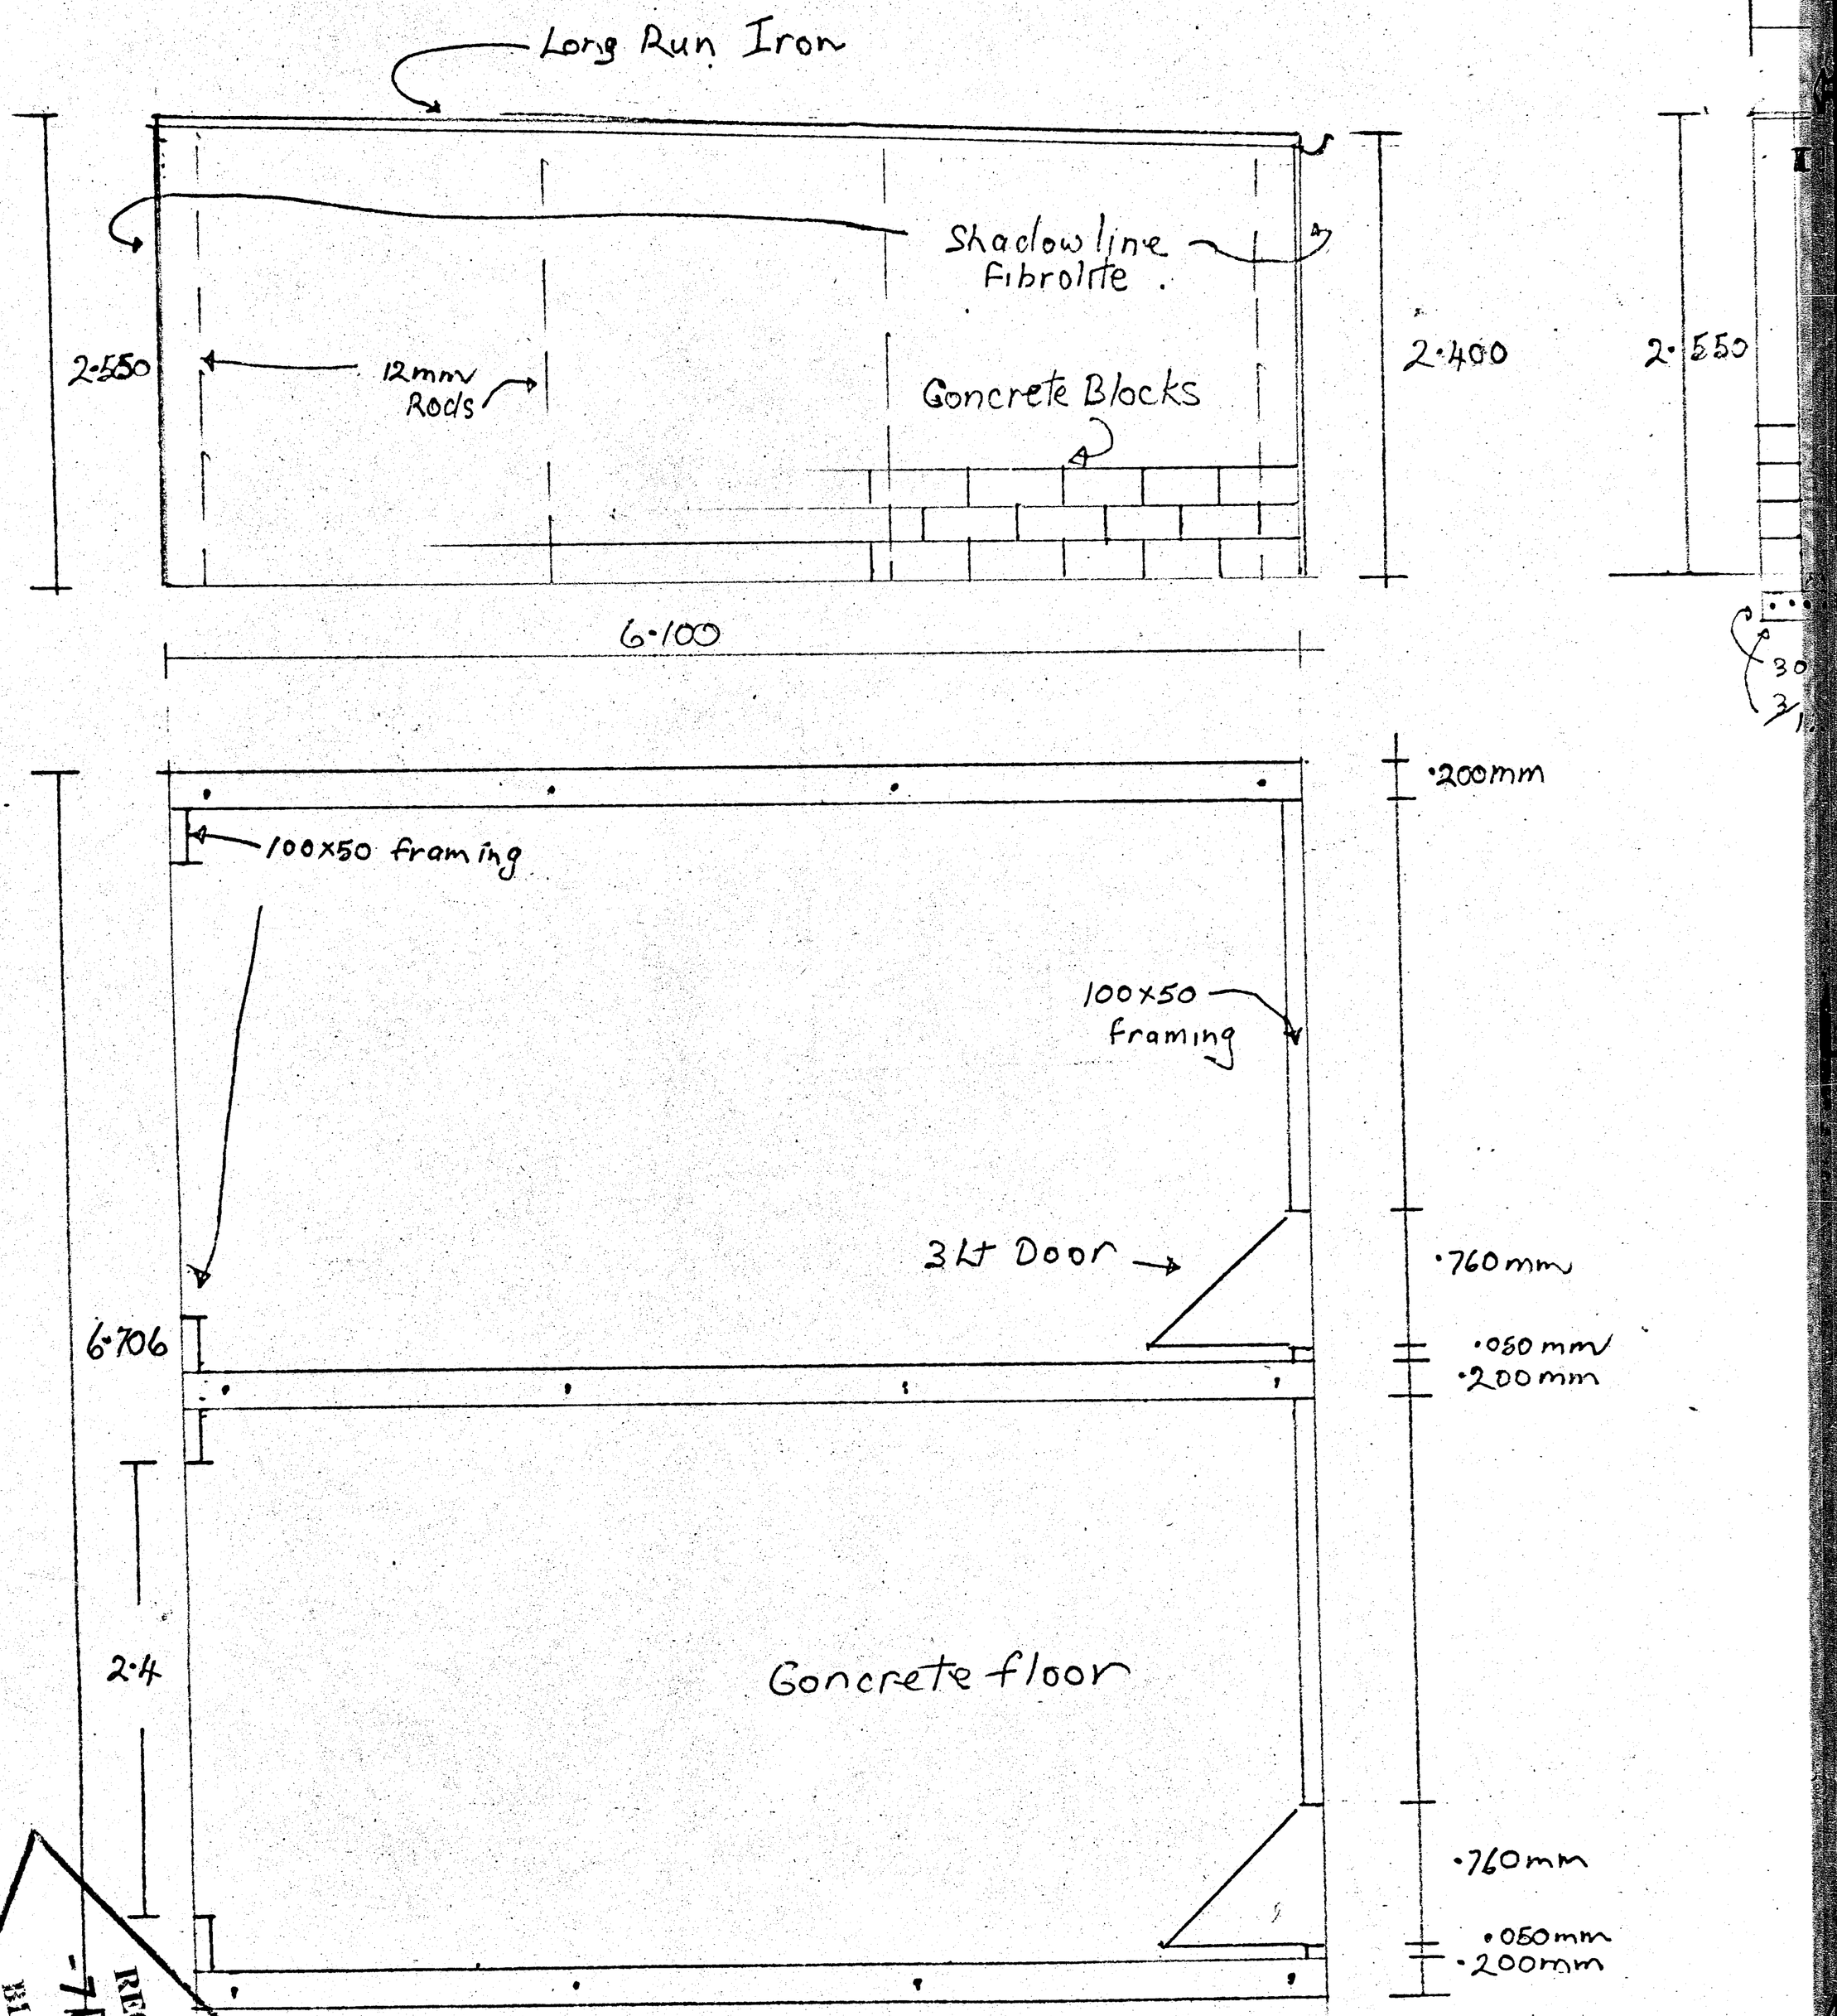

RECEIVED
-7 DEC 1977
BLDG. DIV.

Cunningham
16
4701
79
146520
P. No.:
& DP. No.:
BUILDING PROGRESS REC