RECORD OF TITLE
UNDER LAND TRANSFER ACT 2017
FREEHOLD

Search Copy

R.W. Muir
Registrar-General
of Land

Identifier **SA9C/707**

Land Registration District **South Auckland**

Date Issued 14 August 1968

Prior References
SA6A/260

Estate Fee Simple

Area 696 square metres more or less

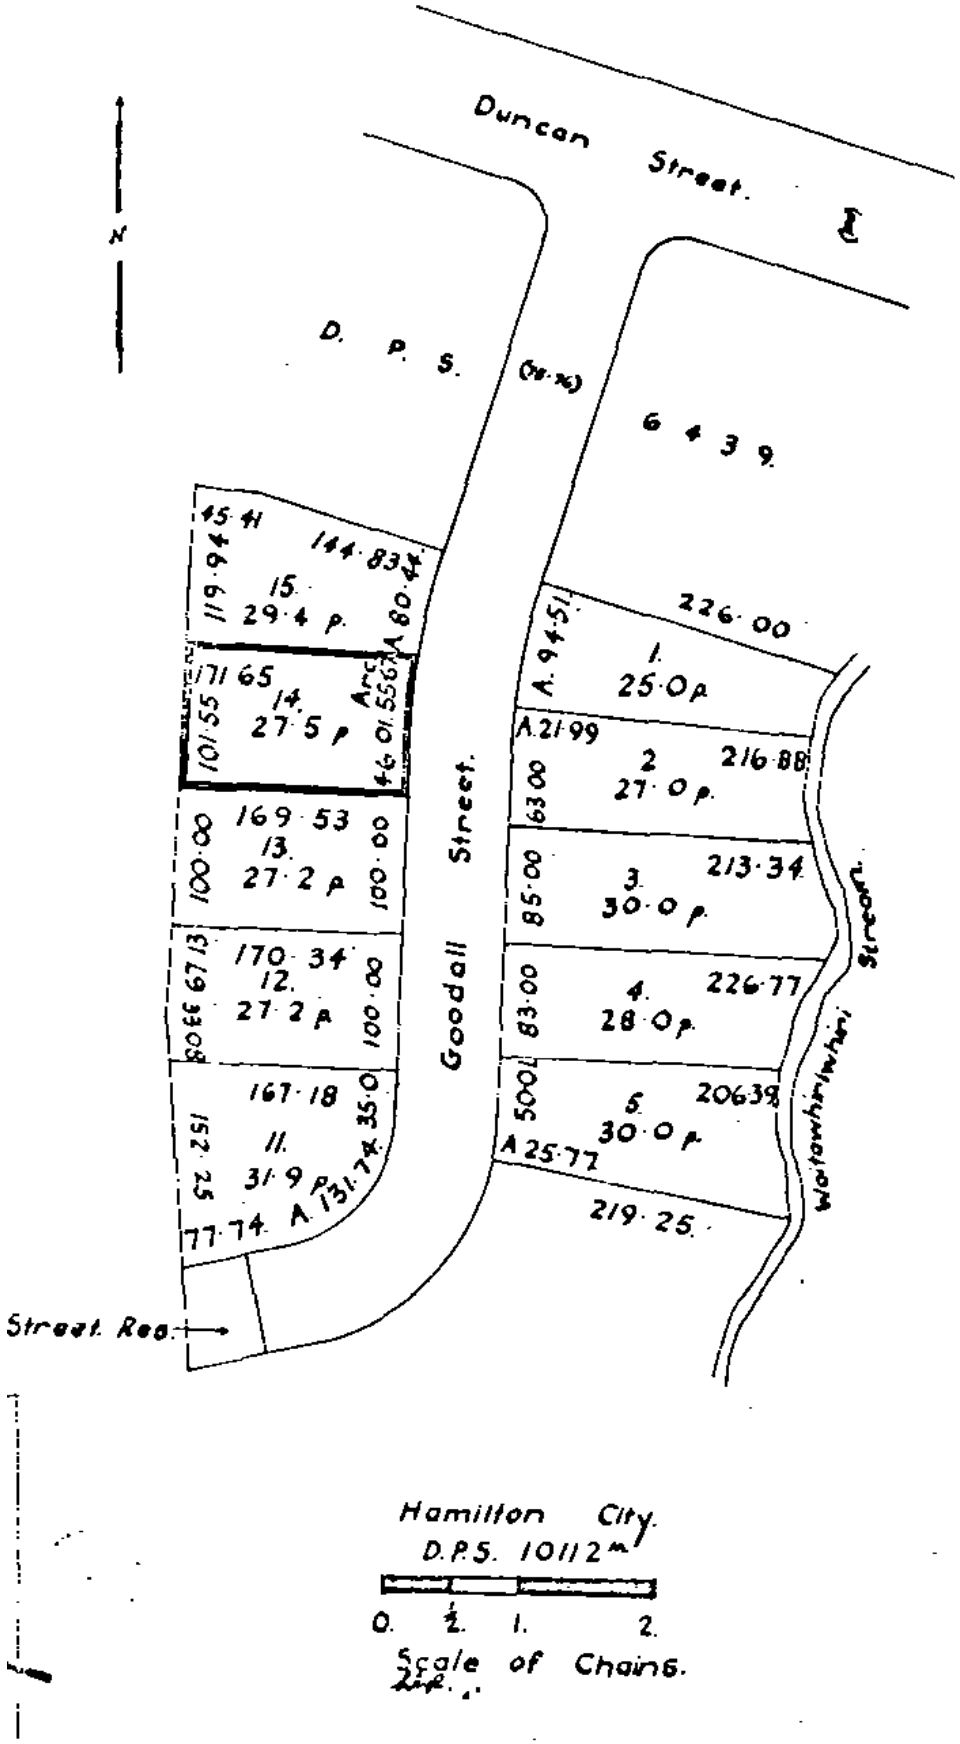
Legal Description Lot 14 Deposited Plan South Auckland 10112

Registered Owners
Craig Lloyd O'Halloran and Kelly-Anne O'Halloran

Interests

S326022 Building Line Restriction

9593020.2 Mortgage to ANZ Bank New Zealand Limited - 9.12.2013 at 11:10 am


Duncan Street.
N
D. P. S. (S.W.)
6 4 3 9
45·41
144·83
119·94
15.
29·4 p.
A 80·44
171·65
101·55
14.
27·5 p
Area
46 01.556
169·53
100·00
13.
27·2 p
100·00
170·34
12.
27·2 p
100·00
167·18
11.
31·9 p
A 131·74
35·0
77·74
Goodall Street.
Street Reg.
226·00
A 94·51
1.
25·0 p.
A 21·99
2
27·0 p.
216·88
63·00
85·00
3.
30·0 p.
213·34
83·00
4.
28·0 p.
226·77
500
5.
30·0 p.
206·39
A 25·77
219·25
Waiawhariwhari Stream.
Hamilton City.
D.P.S. 10112m
0. ½ 1. 2.
Scale of Chains.